

ADUR & WORTHING
PLANNING
REF AWDM/ 1284/12
VALID 19 OCT 2012

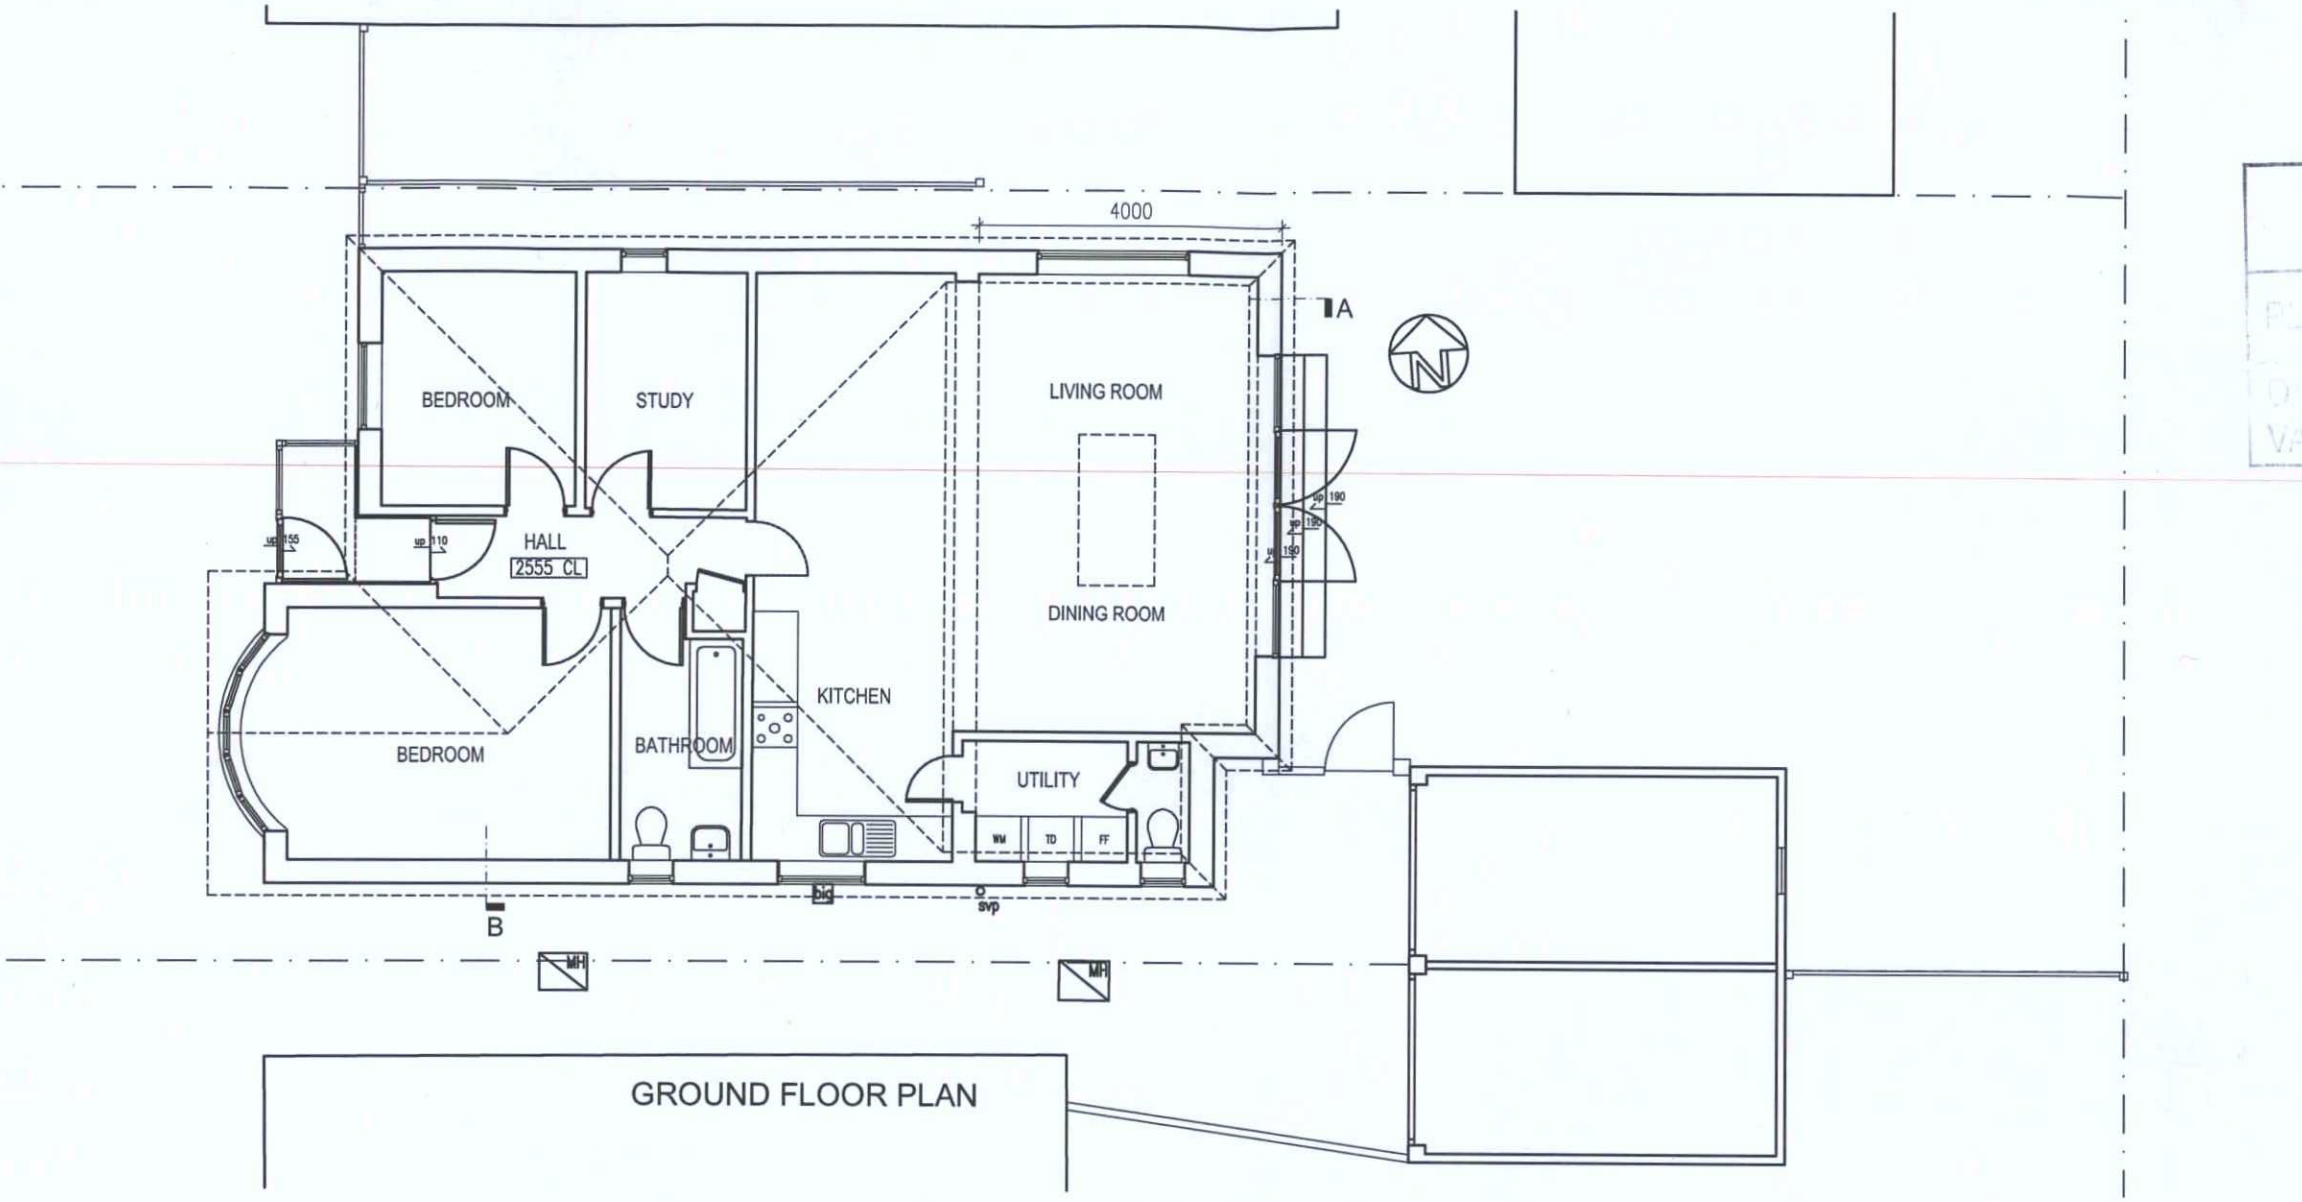

GROUND FLOOR PLAN

10 metres @ 1:100 on A3

1 metre @ 1:100 on A3

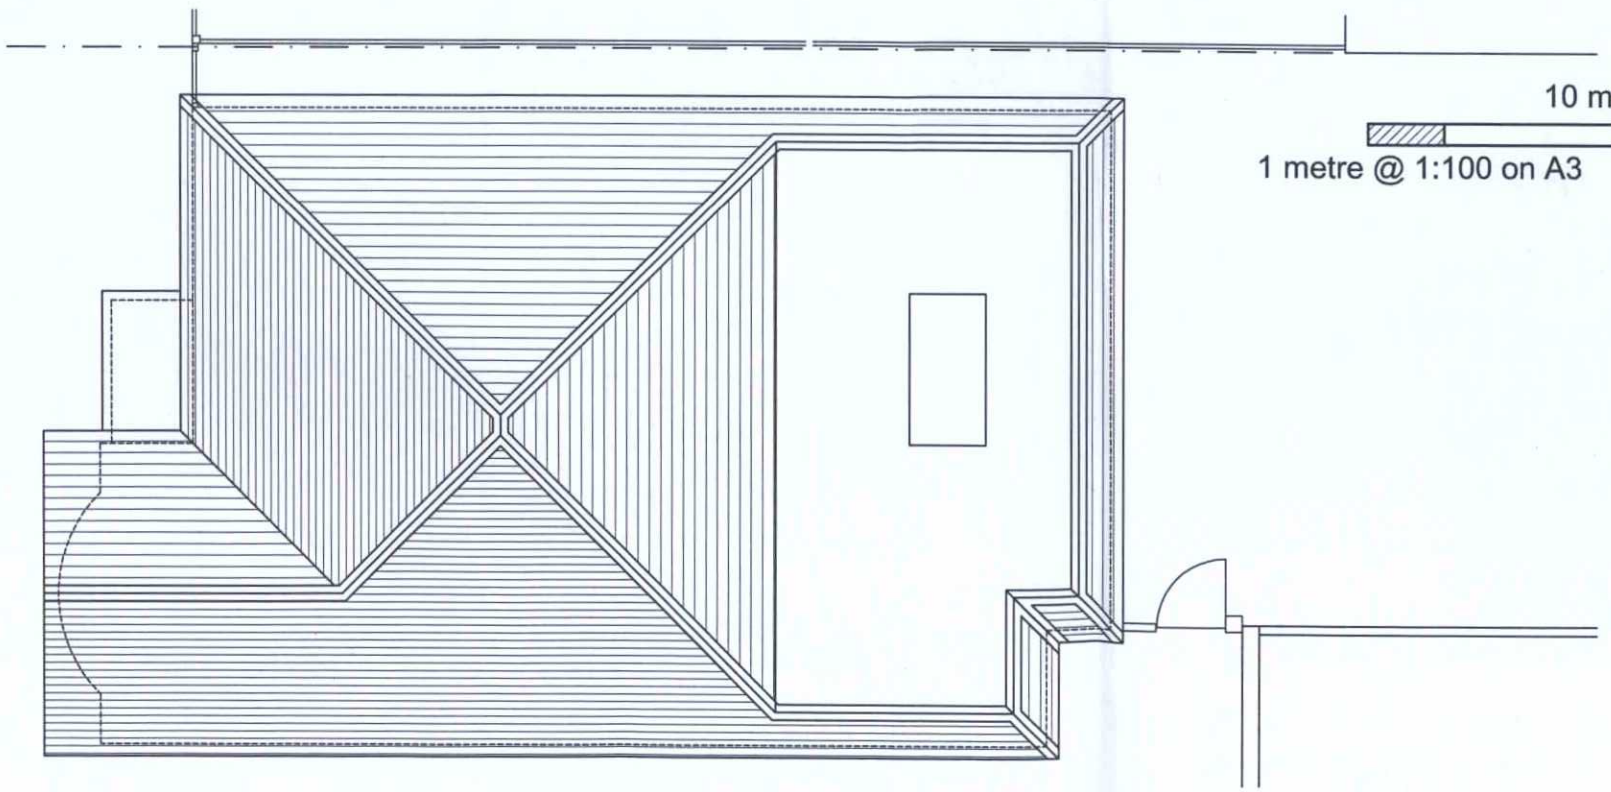

ROOF PLAN

rev. date

These drawings should be approved by Local Authority Building Control or other appropriate checking Authority prior to commencement of the work.

No dimensions to be scaled from this drawing.
All dimensions to be checked on site.
This drawing is copyright.

client
David & Jayne Standing

project
20 Millcroft Avenue
Shoreham-by-Sea

drawing
Lawful Development Certificate
Proposed plans

scale 1:100@A3 date 04.10.12

drawn CH

9 Kenton Road
Hove, East Sussex
BN3 4PG
tel: 01273 298217
fax: 01273 298217
e-mail: info@clairehaigharchitects.co.uk

Claire Haigh
Associates Ltd

CH 508 /004 rev.