32 EASTERN AVENUE SHOREHAM BY SEA

ADM/0823/13

11 APR 2013

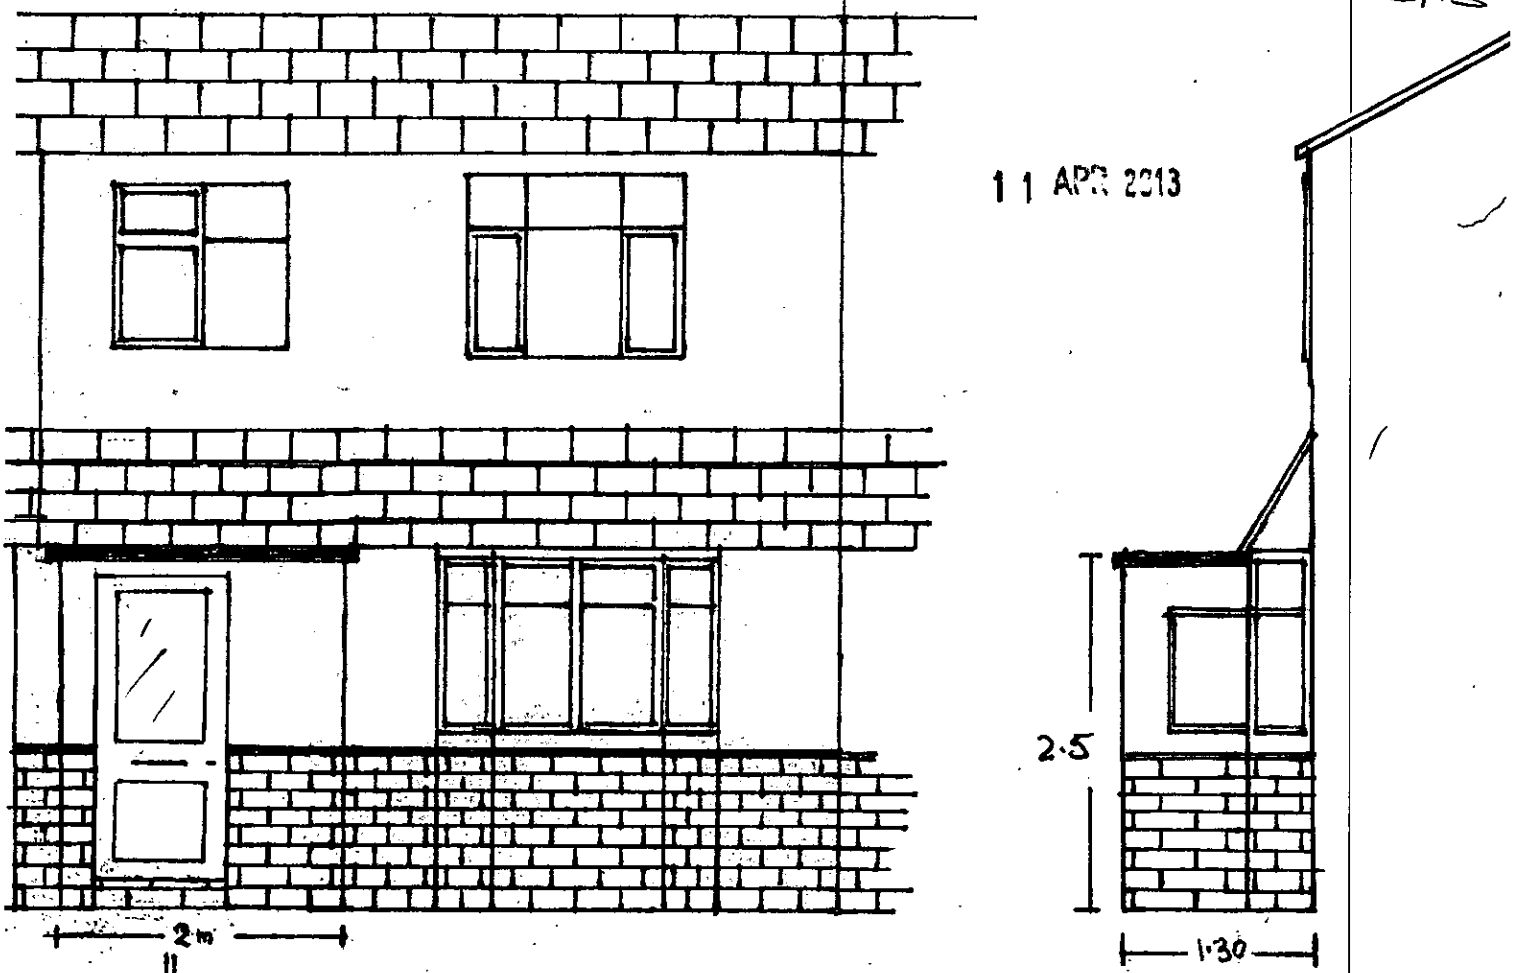

REPLACE EXISTING FRONT DOOR - WINDOW. WITH A WALK THROUGH AREA INTO PORCH EXTENTION.

WALLS AND CEILING INSULATED

REPLACEMENT FRONT DOOR AND SIDE WINDOW UPC DOUBLE GLAZED (WHITE)

EXTENTION 2m x 1.3 mtrs

