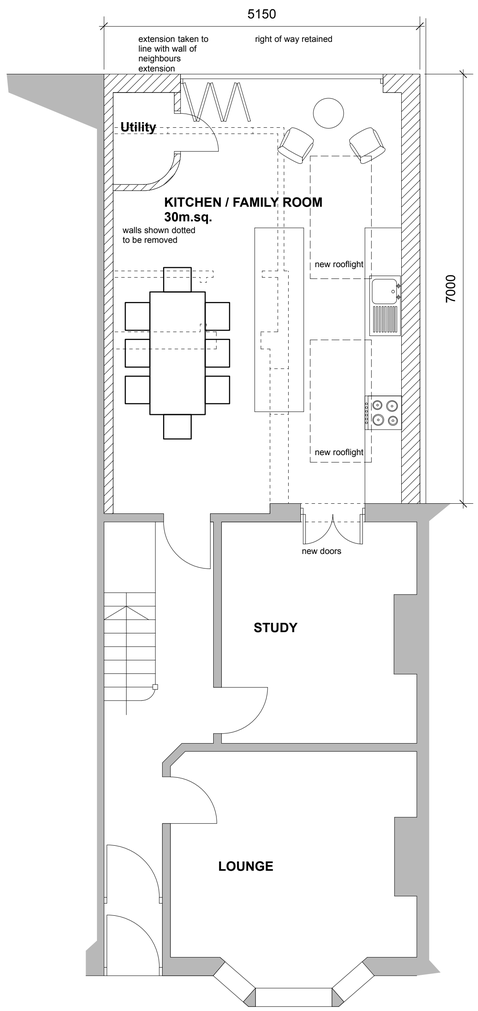

GROUND FLOOR PLAN AS PROPOSED

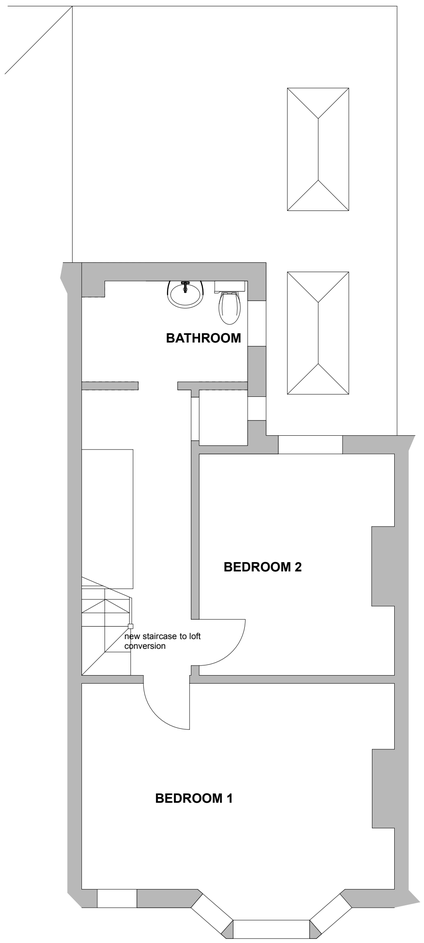

FIRST FLOOR PLAN AS PROPOSED

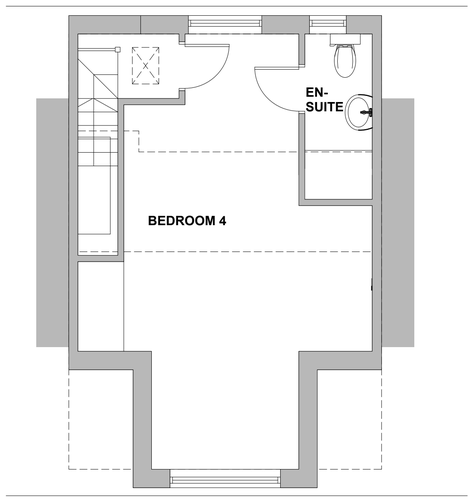

LOFT PLAN AS PROPOSED

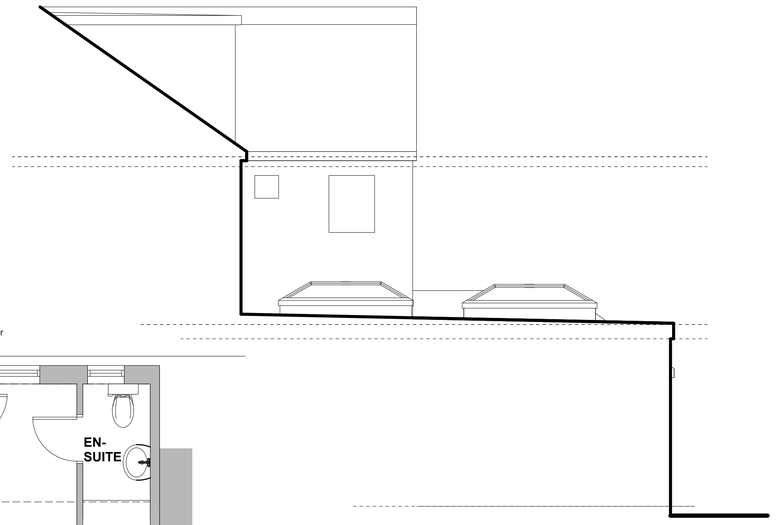

SIDE ELEVATION AS PROPOSED (NORTH)

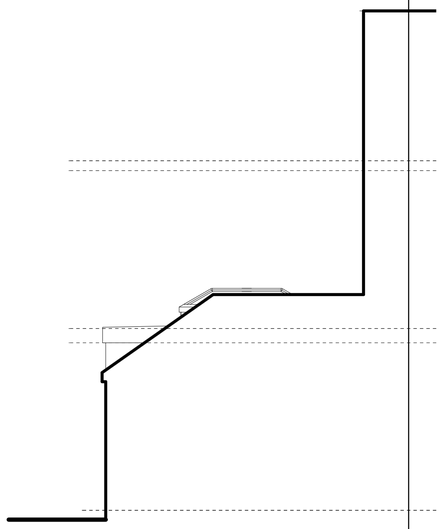

SIDE ELEVATION AS PROPOSED (SOUTH)

0 1m 2m 3m 4m 5m

SCALE 1:50

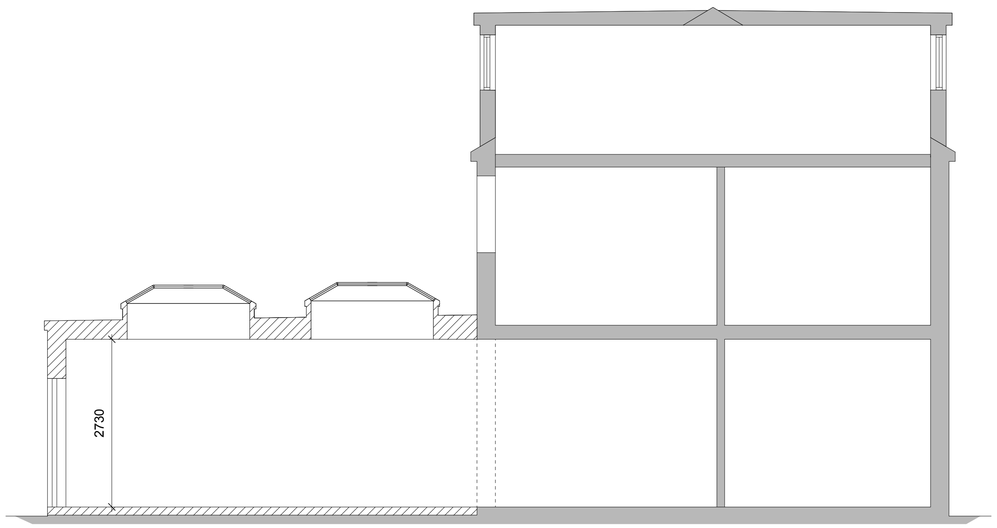

SECTION AS PROPOSED

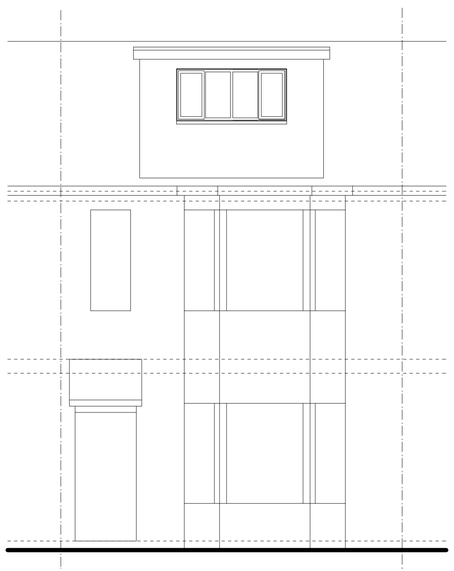

FRONT ELEVATION AS PROPOSED (EAST)

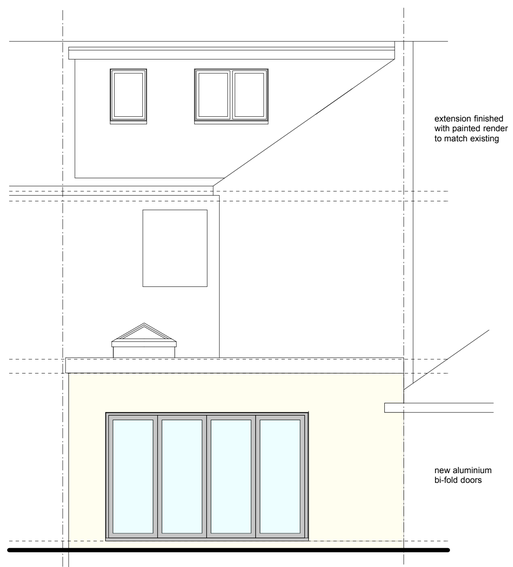

REAR ELEVATION AS PROPOSED (WEST)

notes:

amendments:

project:	HOUSE REMODELLING AND UPDATING
location:	53 UNDERDOWN ROAD SOUTHWICK
client:	MR R FOULCER AND MRS S CROSS
drawing:	PROPOSED PLANS AND ELEVATIONS

scale: 1:50		page: A1
drawn by: SM		checked by: ----------
date: March '20	drawing number: 3001 - 10	revision: B