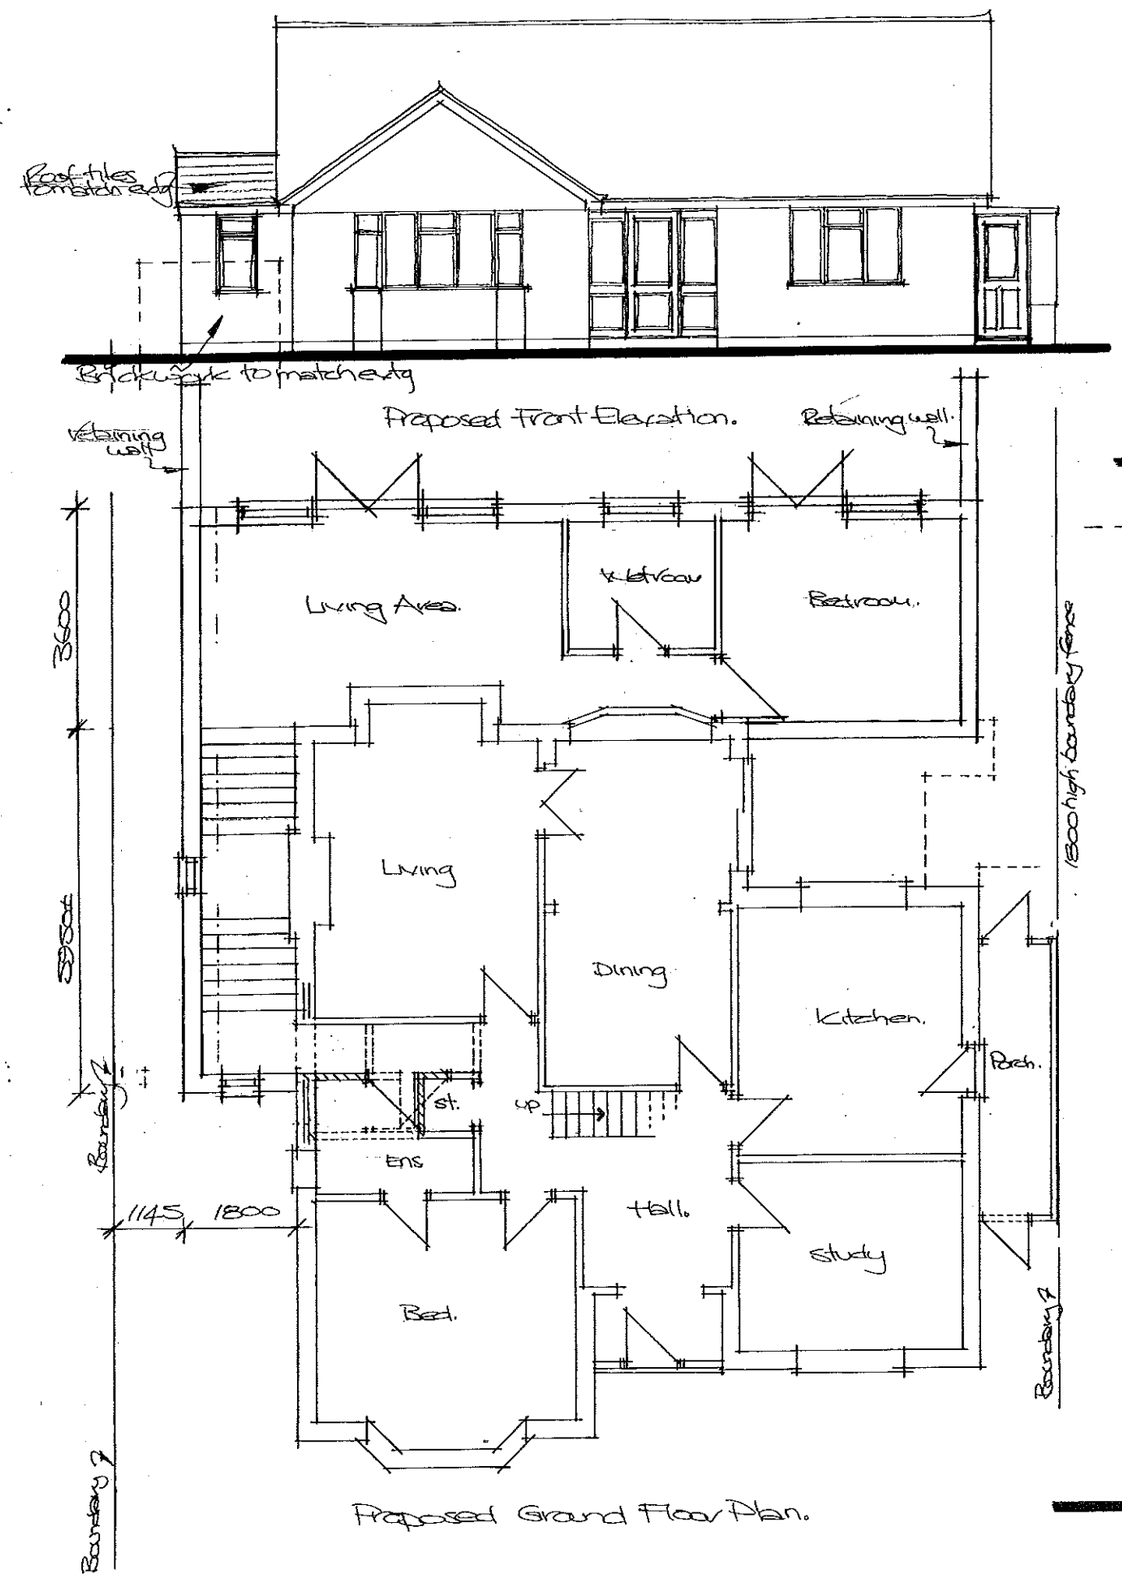

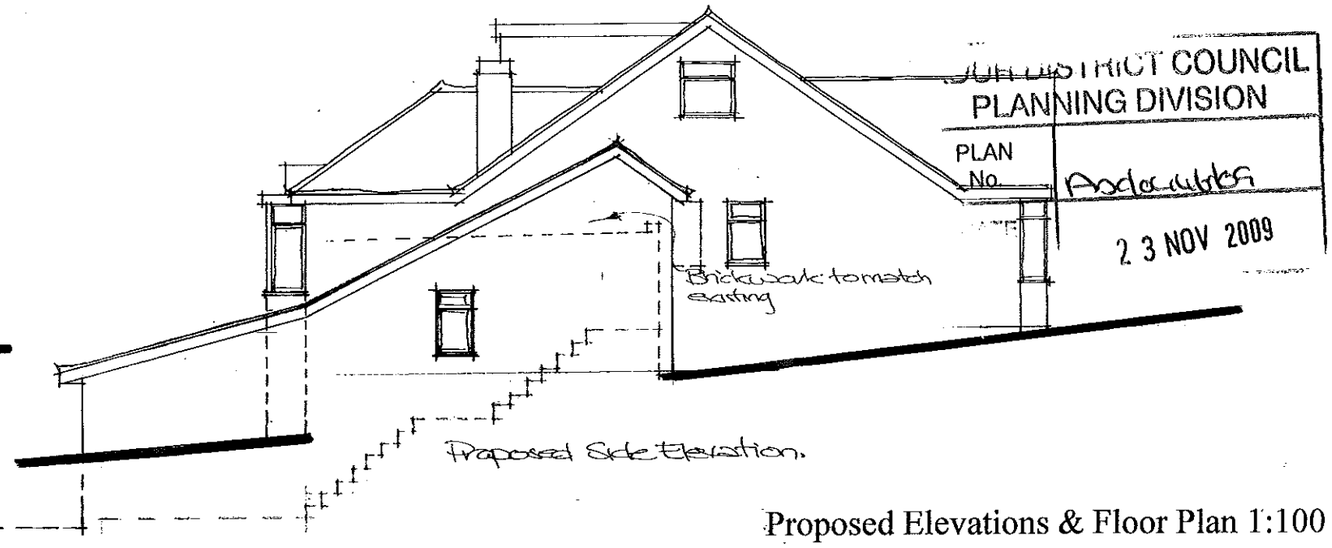

DISTRICT COUNCIL
PLANNING DIVISION
PLAN No. Accounting
23 NOV 2009

Proposed Elevations & Floor Plan 1:100



Amendments Rev A: 11/09 Floor Plan & elevations redrawn.

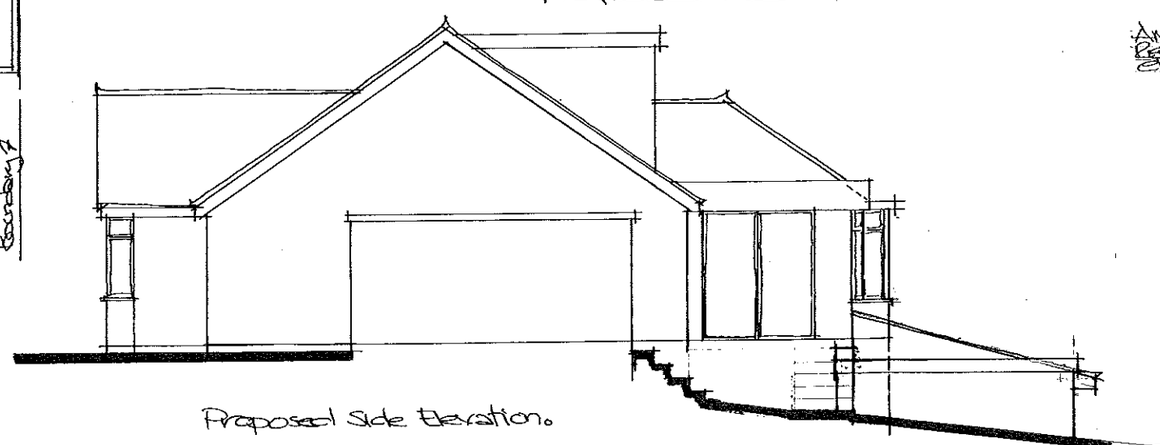

Paul Trussler
44 Firle Road
Lancing
West Sussex
BN15 0NZ

Extension and alterations: *for Ms S Owen*
15 FIRLE ROAD, LANCING, WEST SUSSEX BN15 0NY

Drawing No. 29/376/2 A