Roof Plans 1/100

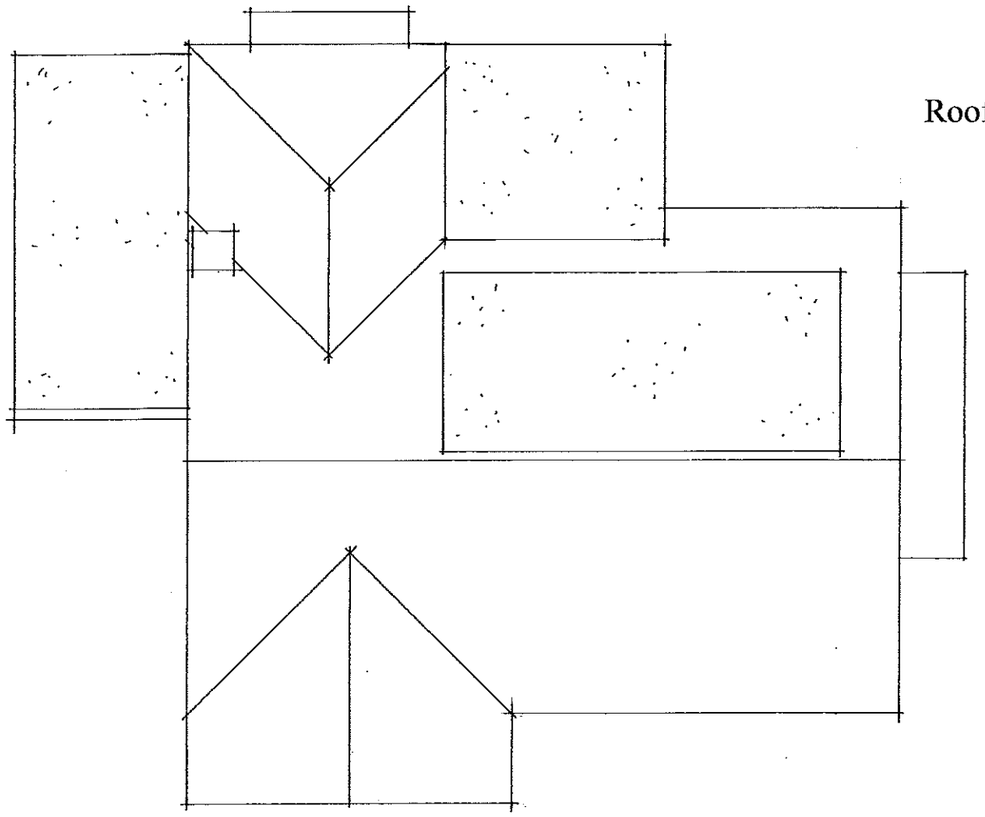

Existing Roof Plan Scale 1:100.

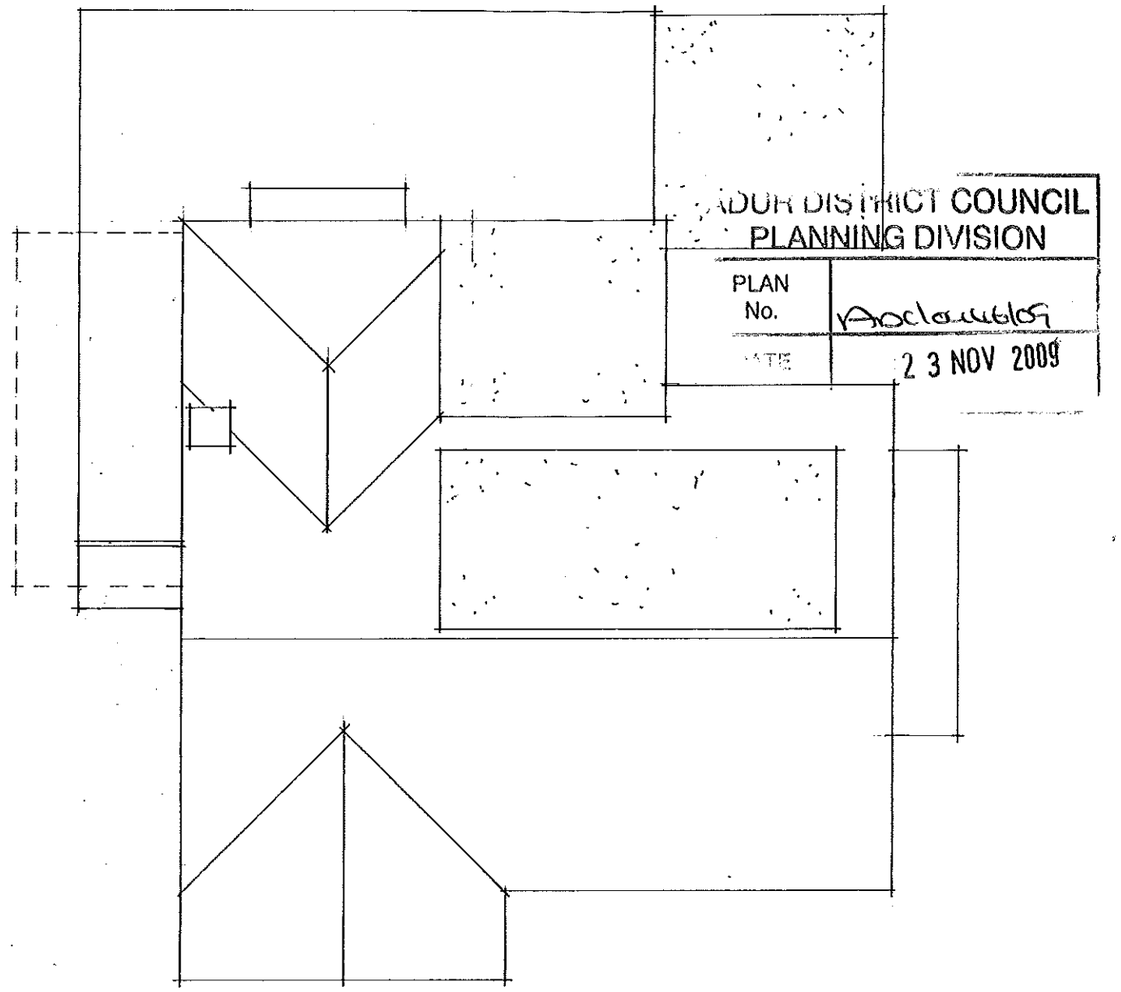

Proposed roof plan. Scale 1:100.

ADUR DISTRICT COUNCIL
PLANNING DIVISION
PLAN No. Addendum
DATE 23 NOV 2009

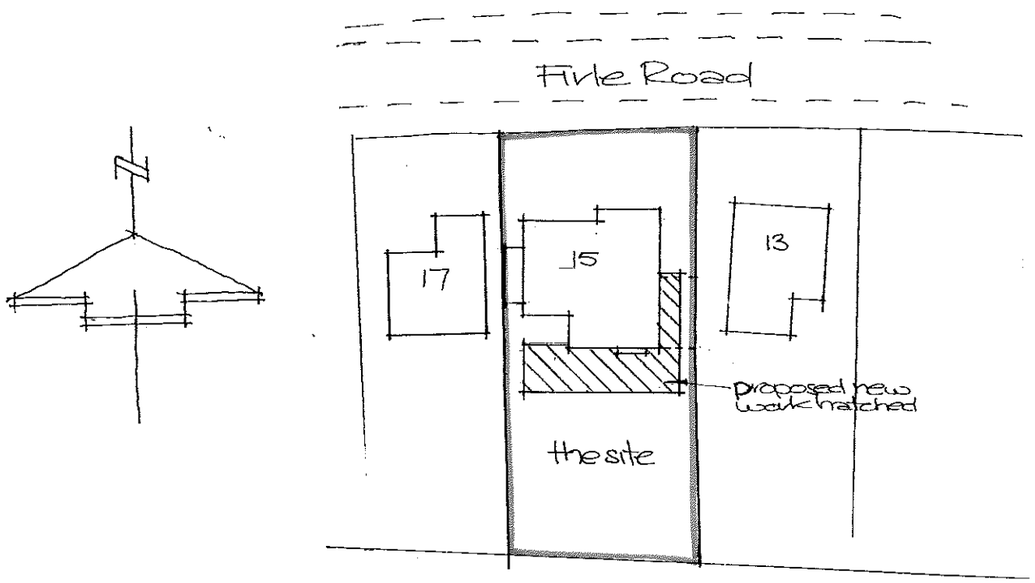

Site Plan 1:500

Amendments.
Rev A: 11/09 - Proposed roof plan & site plan revised.

Paul Trussler
44 Firle Road
Lancing
West Sussex
BN15 0NZ

Extension and alterations: *for Ms S Owen*
15 FIRLE ROAD, LANCING, WEST SUSSEX BN15 0NY

Drawing No. 29/376/3 A