

South Elevation

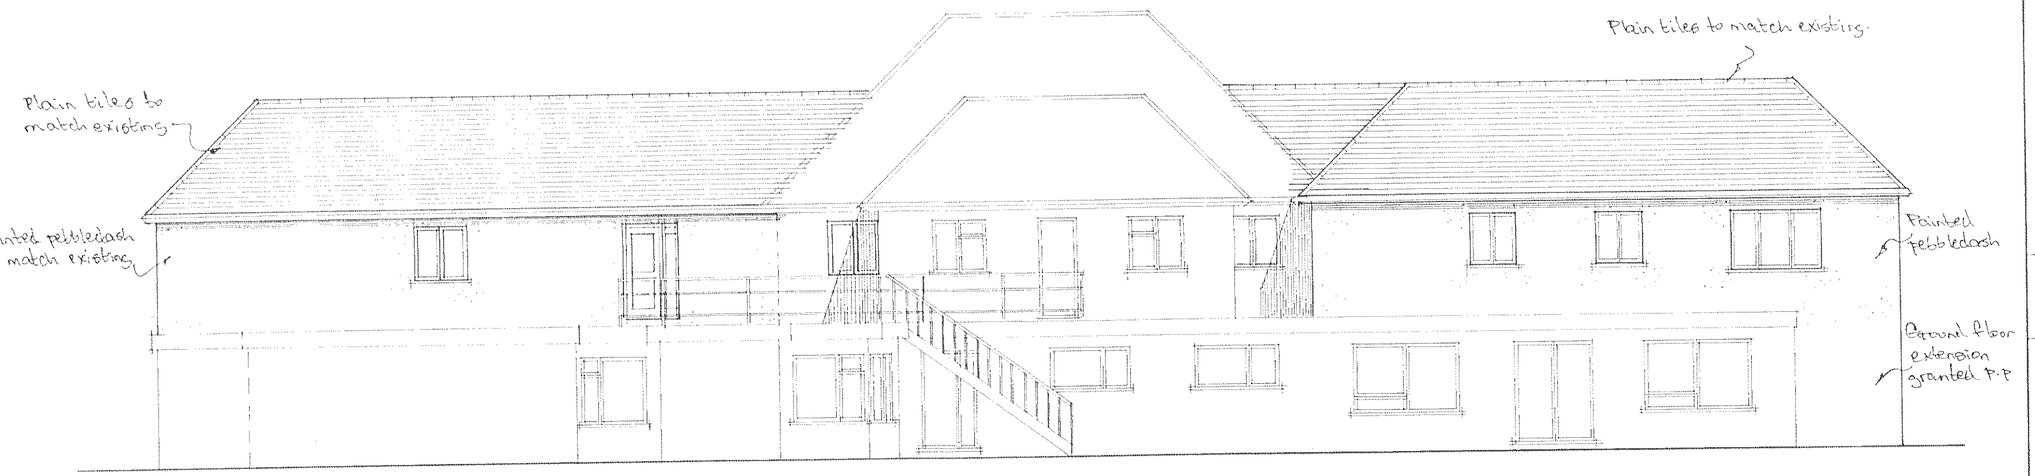

North Elevation



East Elevation



West Elevation

NOTES

A		
	Date	Revisions

(C) copyright

Client
Drumconner Homes Ltd

Job Title
Proposed Extension

Drawing Title
Drumconner
13-21 Brighton Road
Lancing

Scale 1:100

Date | Drawn by

Drg No. 496/11 | Rev.

594 x 420mm A2