Ms L Groves
NO.7 THE CLOSE SHOREHAM-BY-SEA BN43 5AH
PROPOSED EXTENSION AND ALTERATIONS TO ROOF at
project

50 Nelson Close Sompting LANCING West Sussex BN15 0LY tel: 01903 767563
www.RichardGoodsonPractice.co.uk email: richard@RichardGoodsonPractice.co.uk

CHARTERED ARCHITECT & DESIGNER
Richard Goodson Practice

date	MAR16
scale	1:100
drawn by	REG
drawing no.	Page\01

title
PLANS

type
PROPOSED SCHEME

ADUR & WORTHING PLANNING SERVICES

PLAN	AWDM\ 0474/16
DATE	13 APR 2016

0 1 2 3 4 5 6 7 8M

GROUND FLOOR PLAN scale 1:100

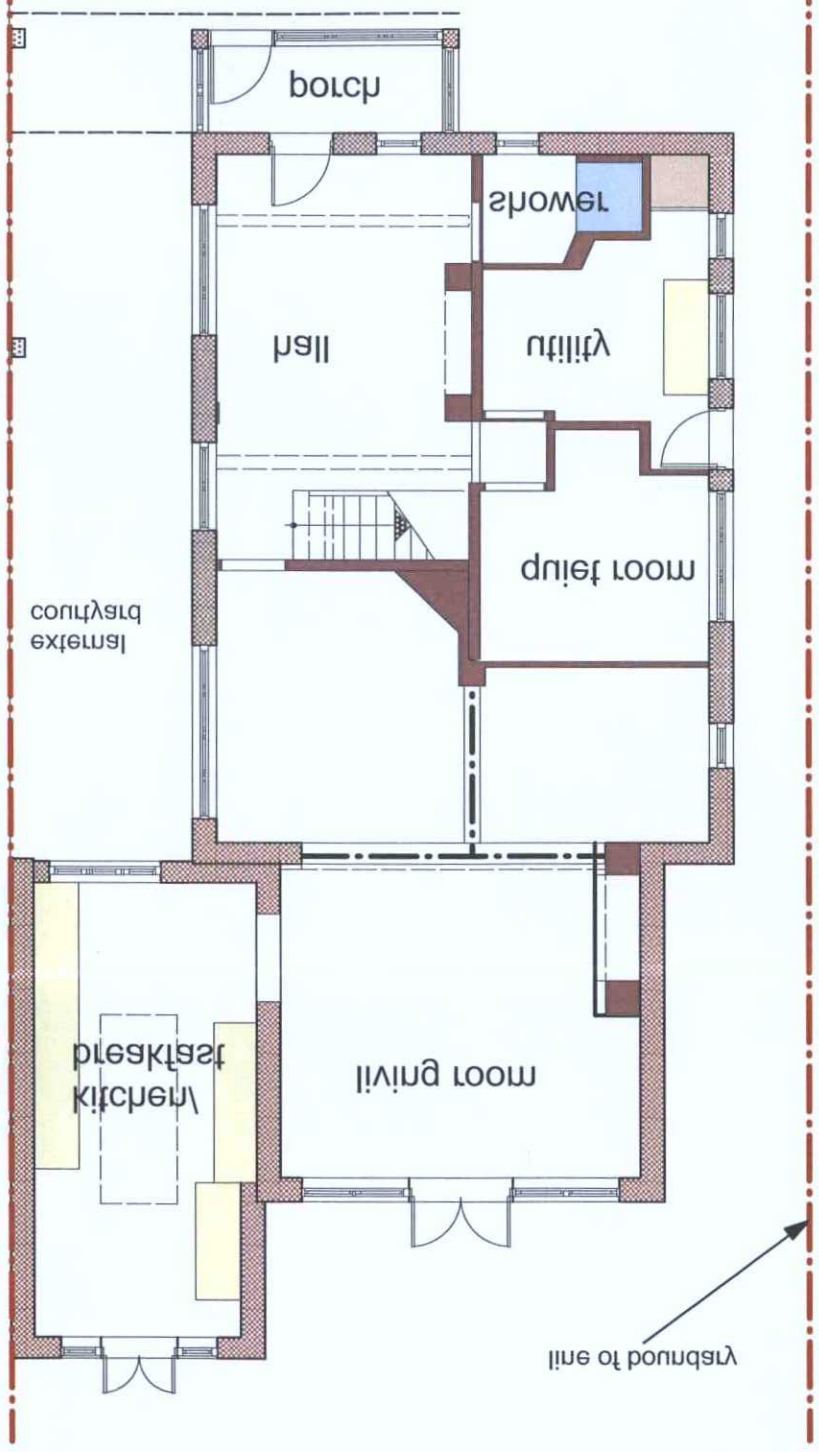
porch
shower
hall
utility
living room
kitchen\ breakfast
existing dormer and wall to be removed
new dormer and wall to be constructed
existing roof to be removed and replaced with insulated plasterboard ceiling
existing roof to be removed and replaced with insulated plasterboard ceiling
existing roof to be removed and replaced with insulated plasterboard ceiling