

SOUTH ELEVATION Scale 1:100



EAST (FRONT) ELEVATION Scale 1:100

ADUR & WORTHING
PLANNING SERVICES

PLAN	AWDM/ 0479/16
DATE VALID	13 APR 2016



WEST ELEVATION scale 1:100

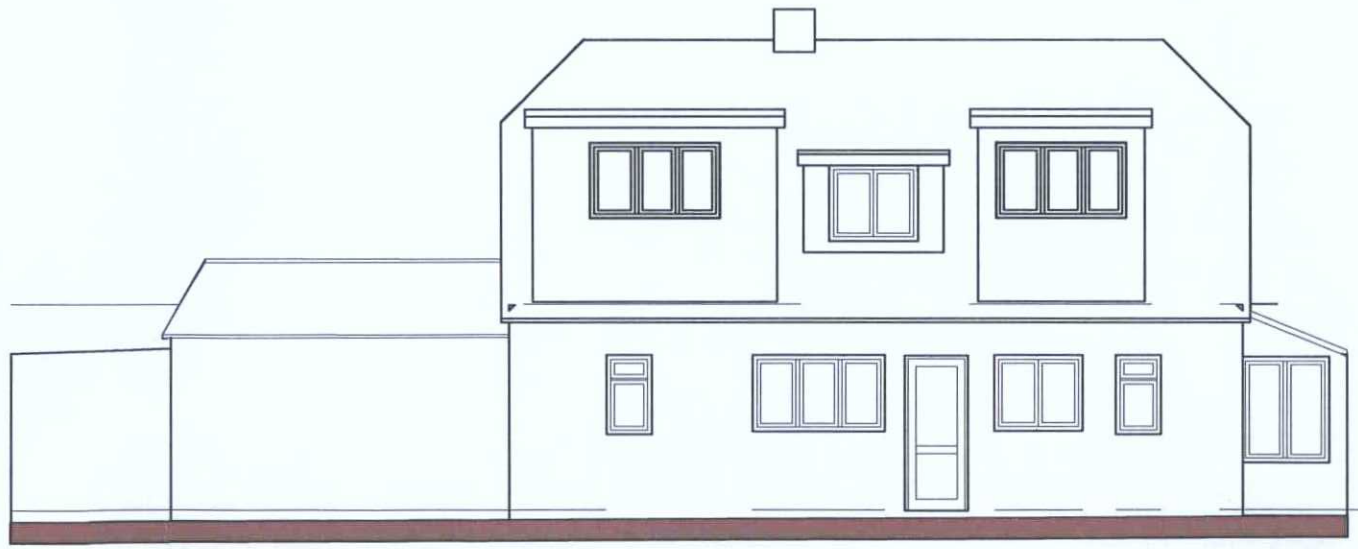

NORTH ELEVATION
scale 1:100

Richard Goodson Practice
CHARTERED ARCHITECT & DESIGNER

20 Nelson Close Sompting LANCING West Sussex BN15 0LY tel: 01903 761263
www.RichardGoodsonPractice.co.uk email: richard@RichardGoodsonPractice.co.uk

Type
SURVEY AS EXISTING

Title
ELEVATIONS

date	scale	drawn by	drawing no.
FEB 16	1:100	REG	1696/S2

project
PROPOSED EXTENSION AND ALTERATIONS TO ROOF at
NO.7 THE CLOSE SHOREHAM-BY-SEA BN43 5AH
Ms L Groves