ADUR & WORTHING PLANNING SERVICES	
PLAN	AWDM/0643/16
DATE VALID	13 APR 2016

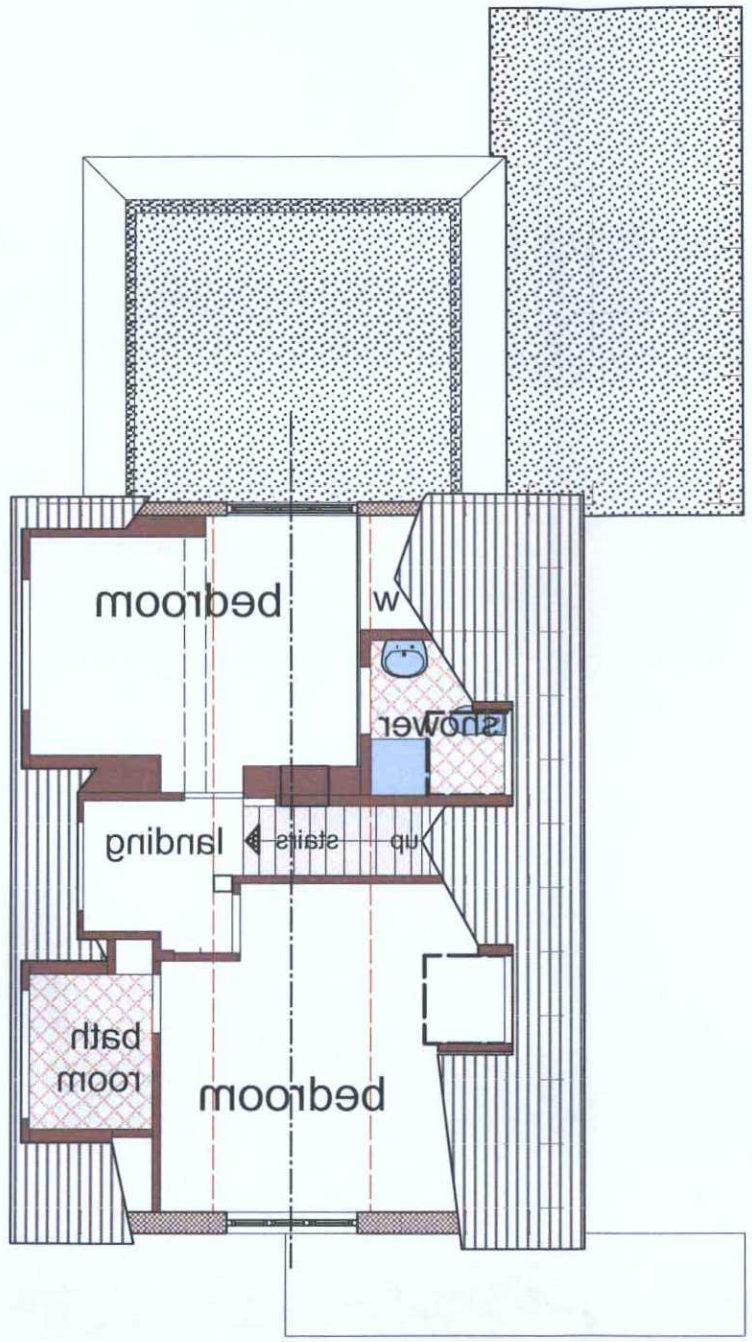

FIRST FLOOR PLAN scale 1:100

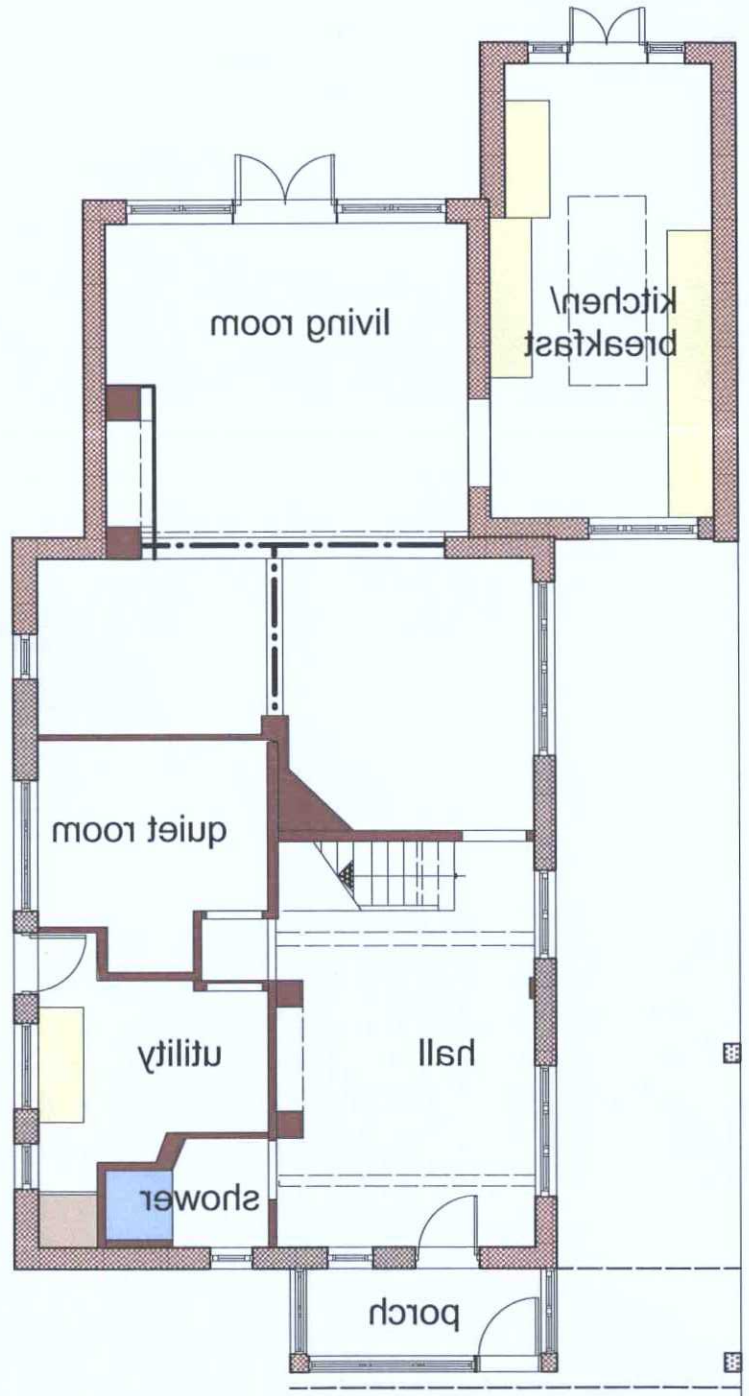

GROUND FLOOR PLAN scale 1:100

0 1 2 3 4 5 6 7 8 M

Richard Goodson Practice
CHARTERED ARCHITECT & DESIGNER
20 Nelson Close Sompting LANCING West Sussex BN15 0LY tel: 01903 761263
www.RichardGoodsonPractice.co.uk email: richard@RichardGoodsonPractice.co.uk

Type
SURVEY AS EXISTING

Title
PLANS

date	scale	drawn by	drawing no.
FEB 16	1:100	REG	1696/S1

project
PROPOSED EXTENSION AND ALTERATIONS TO ROOF at
NO.7 THE CLOSE SHOREHAM-BY-SEA BN43 5AH
Ms L Groves