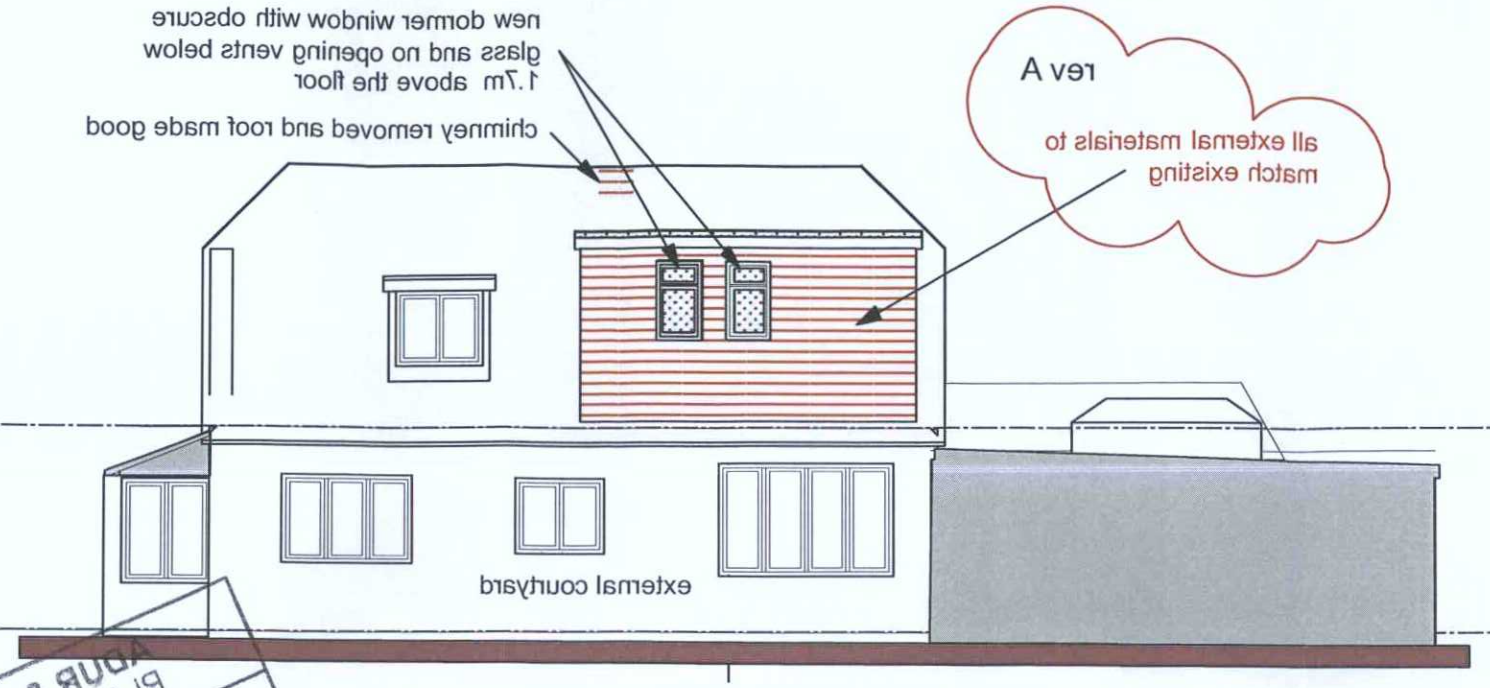

SOUTH ELEVATION scale 1:100

rev A

all external materials to match existing

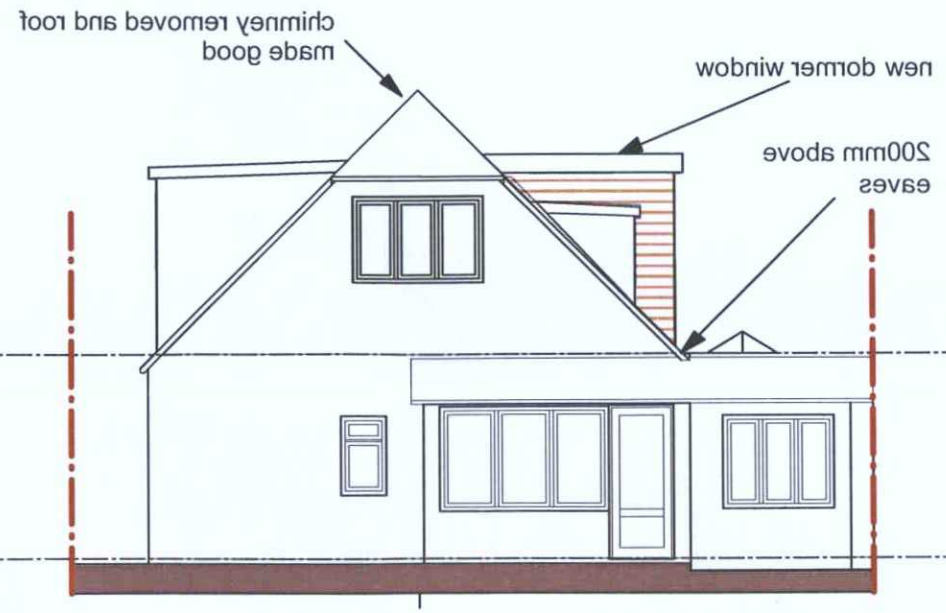

EAST (FRONT) ELEVATION scale 1:100



WEST ELEVATION scale 1:100

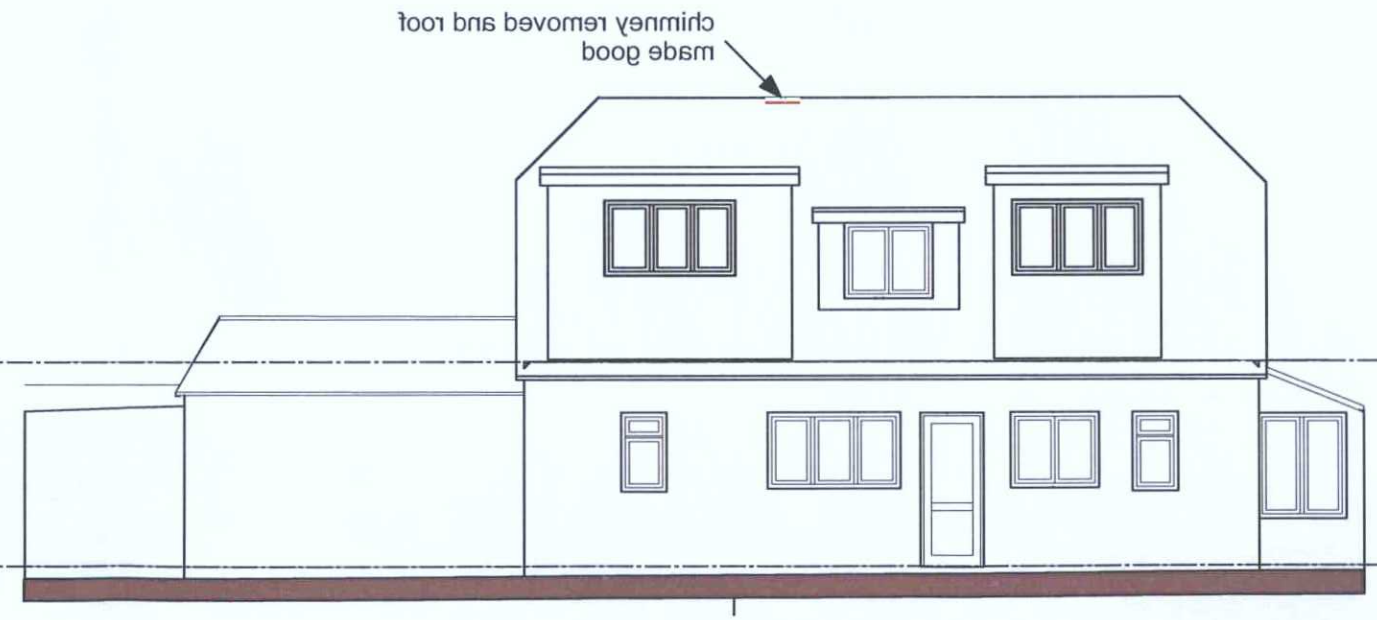

NORTH ELEVATION
scale 1:100

0 1 2 3 4 5 6 7 8M

rev A Apr 16 all materials confirmed as existing

Type
PROPOSED SCHEME

Title
ELEVATIONS

date	scale	drawn by	drawing no.
MAR 16	1:100	REG	1696/02A

Richard Goodson Practice
CHARTERED ARCHITECT & DESIGNER
20 Nelson Close Sompting LANCING West Sussex BN15 0LY tel: 01903 761263
www.RichardGoodsonPractice.co.uk email: richard@RichardGoodsonPractice.co.uk

project
PROPOSED EXTENSION AND ALTERATIONS TO ROOF at
NO.7 THE CLOSE SHOREHAM-BY-SEA BN43 5AH
Ms L Groves

ADUR & WORTHING
PLANNING SERVICES
PLAN
AWDMI
DATE VALID
13 APR 2016