

ADDITIONAL

ADUR & WORTHING PLANNING SERVICES	
PLAN	AWDM/0235/16
~~DATE~~ VALID	Rec: 15/4/16

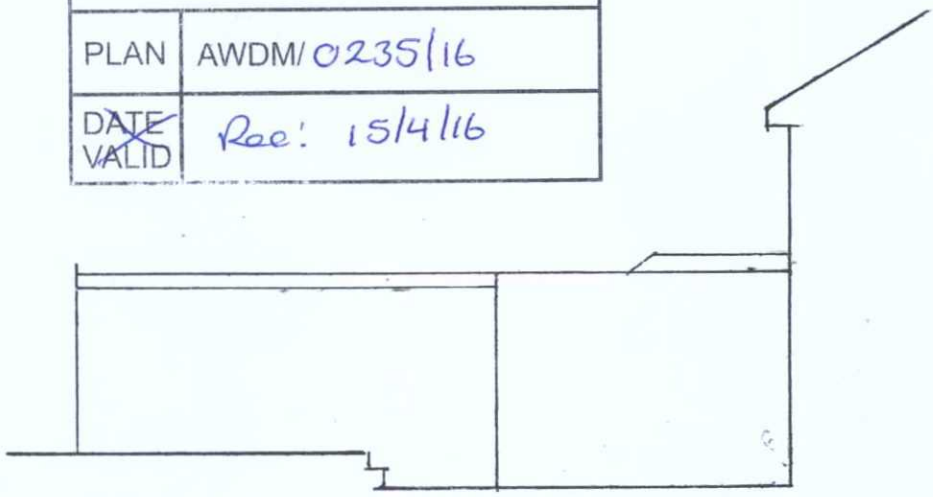

EXISTING SIDE ELEVATION (SW)

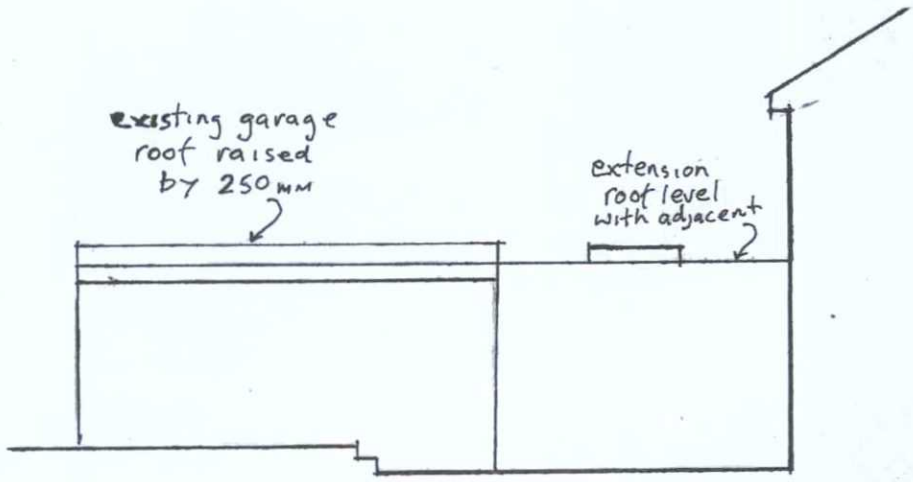

PROPOSED SIDE ELEVATION (SW)

Scale 1:100

DRAWING No. JW/16/010B