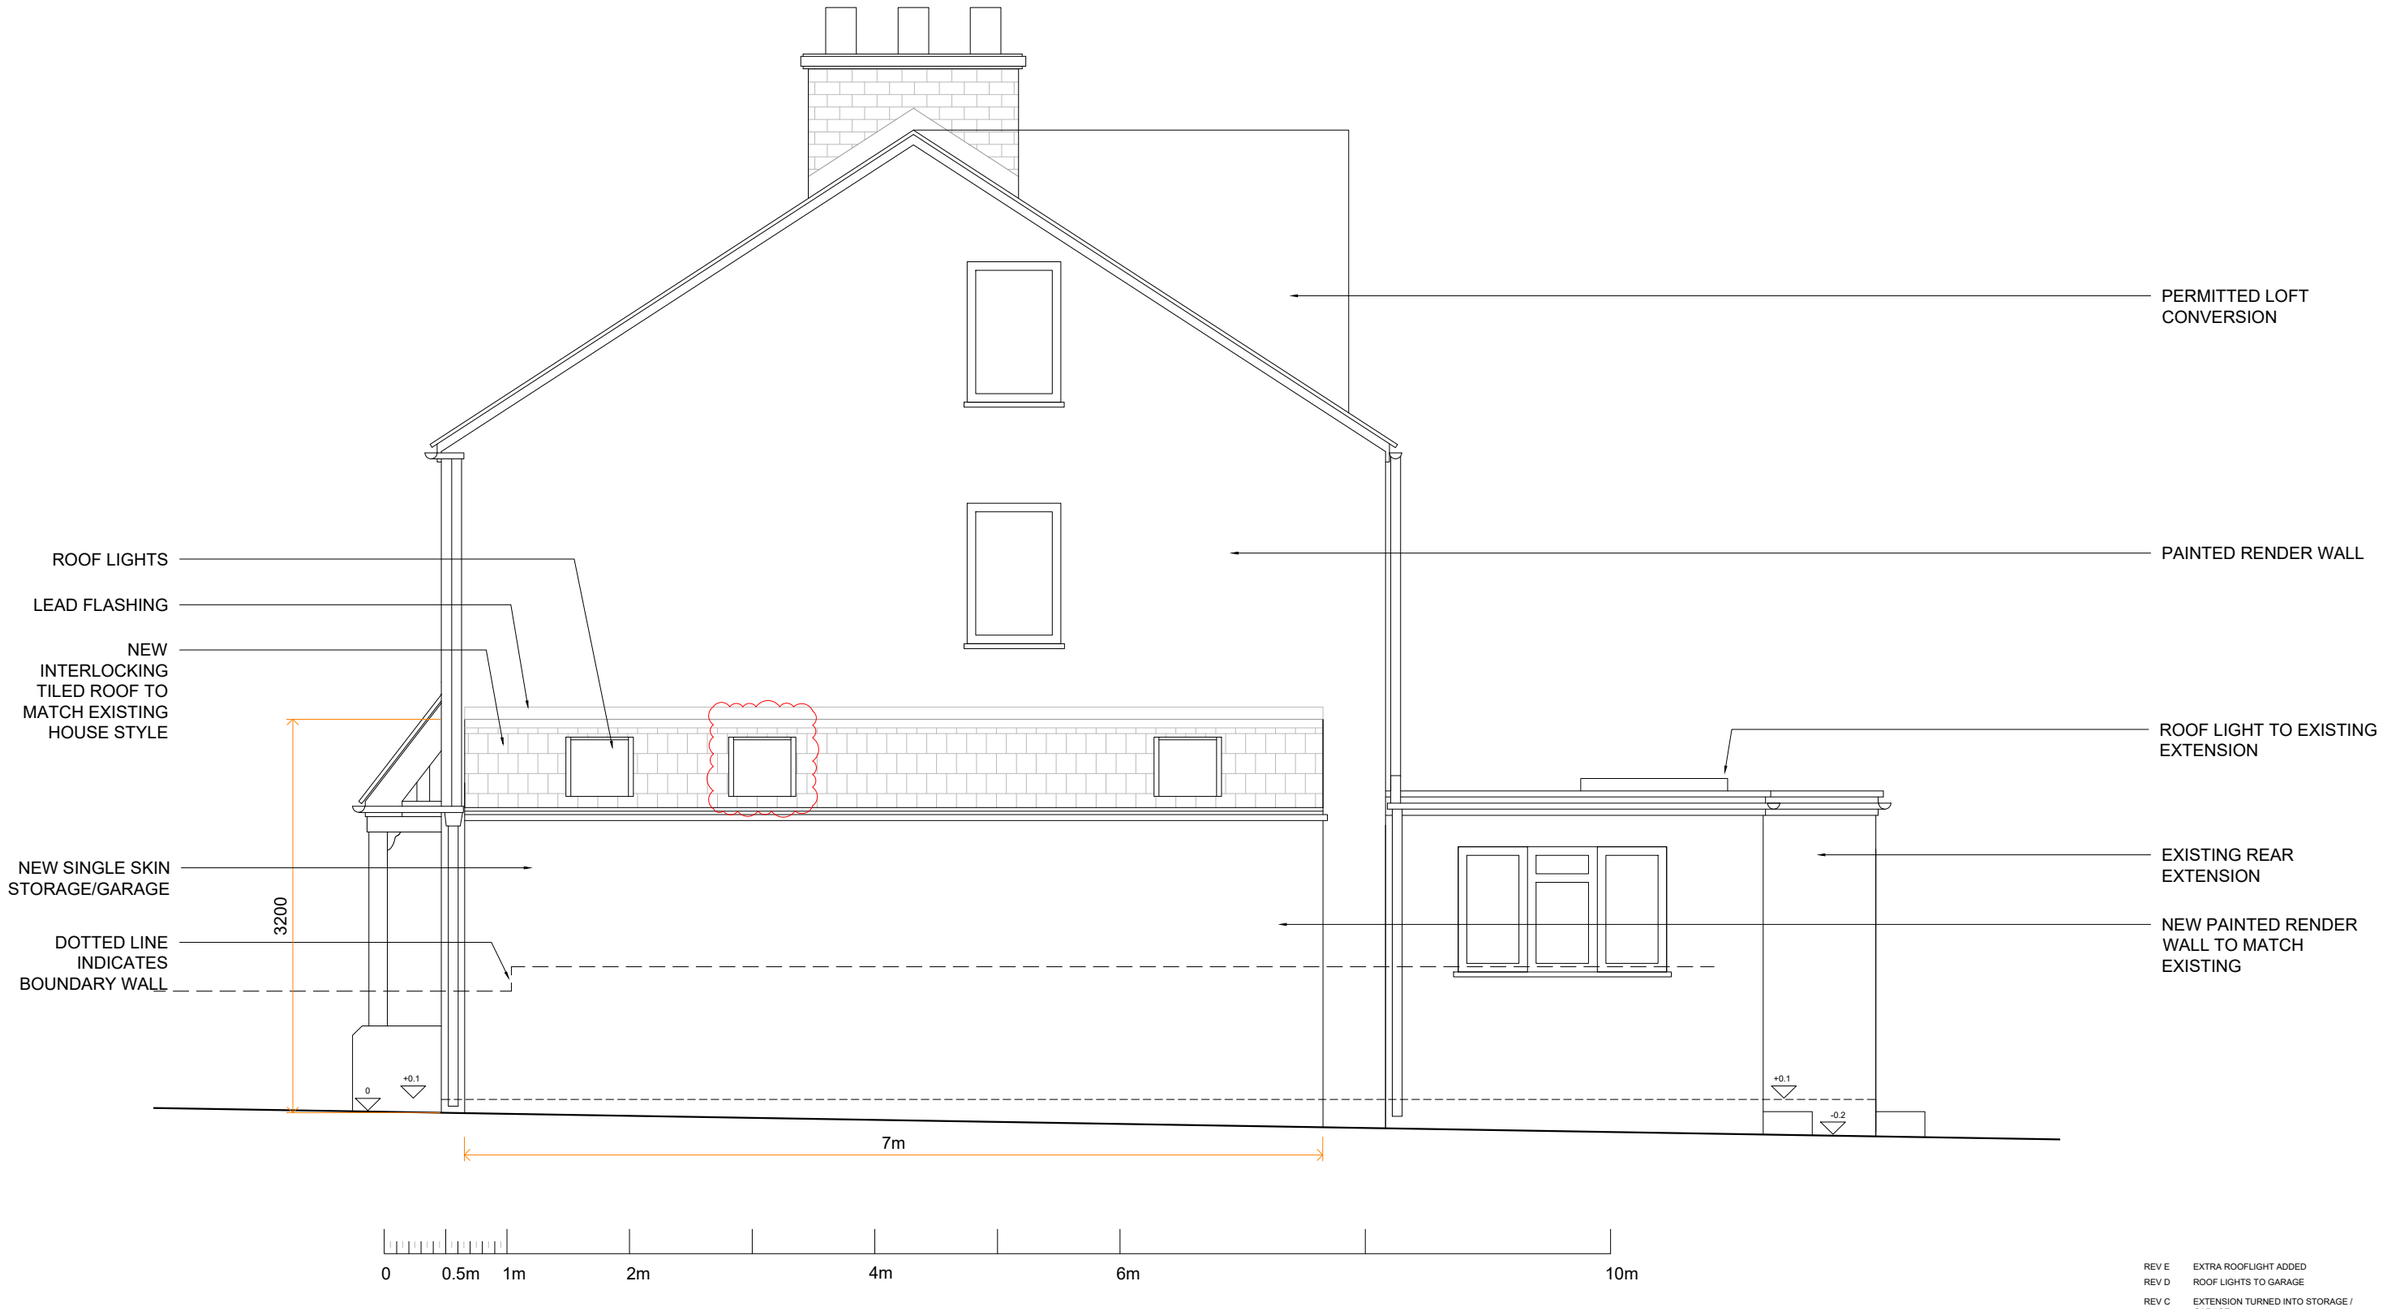


0 0.5m 1m 2m 4m 6m 10m

N

P R O P O S E D S O U T H E L E V A T I O N I

C H A N C T O N C L O S E , W O R T H I N G

REV E	EXTRA ROOFLIGHT ADDED	29.08.24
REV D	ROOF LIGHTS TO GARAGE	13.08.24
REV C	EXTENSION TURNED INTO STORAGE / GARAGE	25.06.24
REV B	REDUCED SIDE EXTENSION. OMIT PARAPET AND INTEGRATED GUTTERING. NEW WINDOW TO 2ND FLOOR.	02.11.23
REV A	NEW PITCHED ROOF TO EXISTING NORTH EXTENSION	15.02.22

PROJECT	16 CHANCTON CLOSE	DATE	29.10.21
TITLE	PROPOSED SOUTH ELEVATION I	SCALE	1:50 @ A3
		DWG. No	DWG. No
		REV.	E

ARCHIDRUM