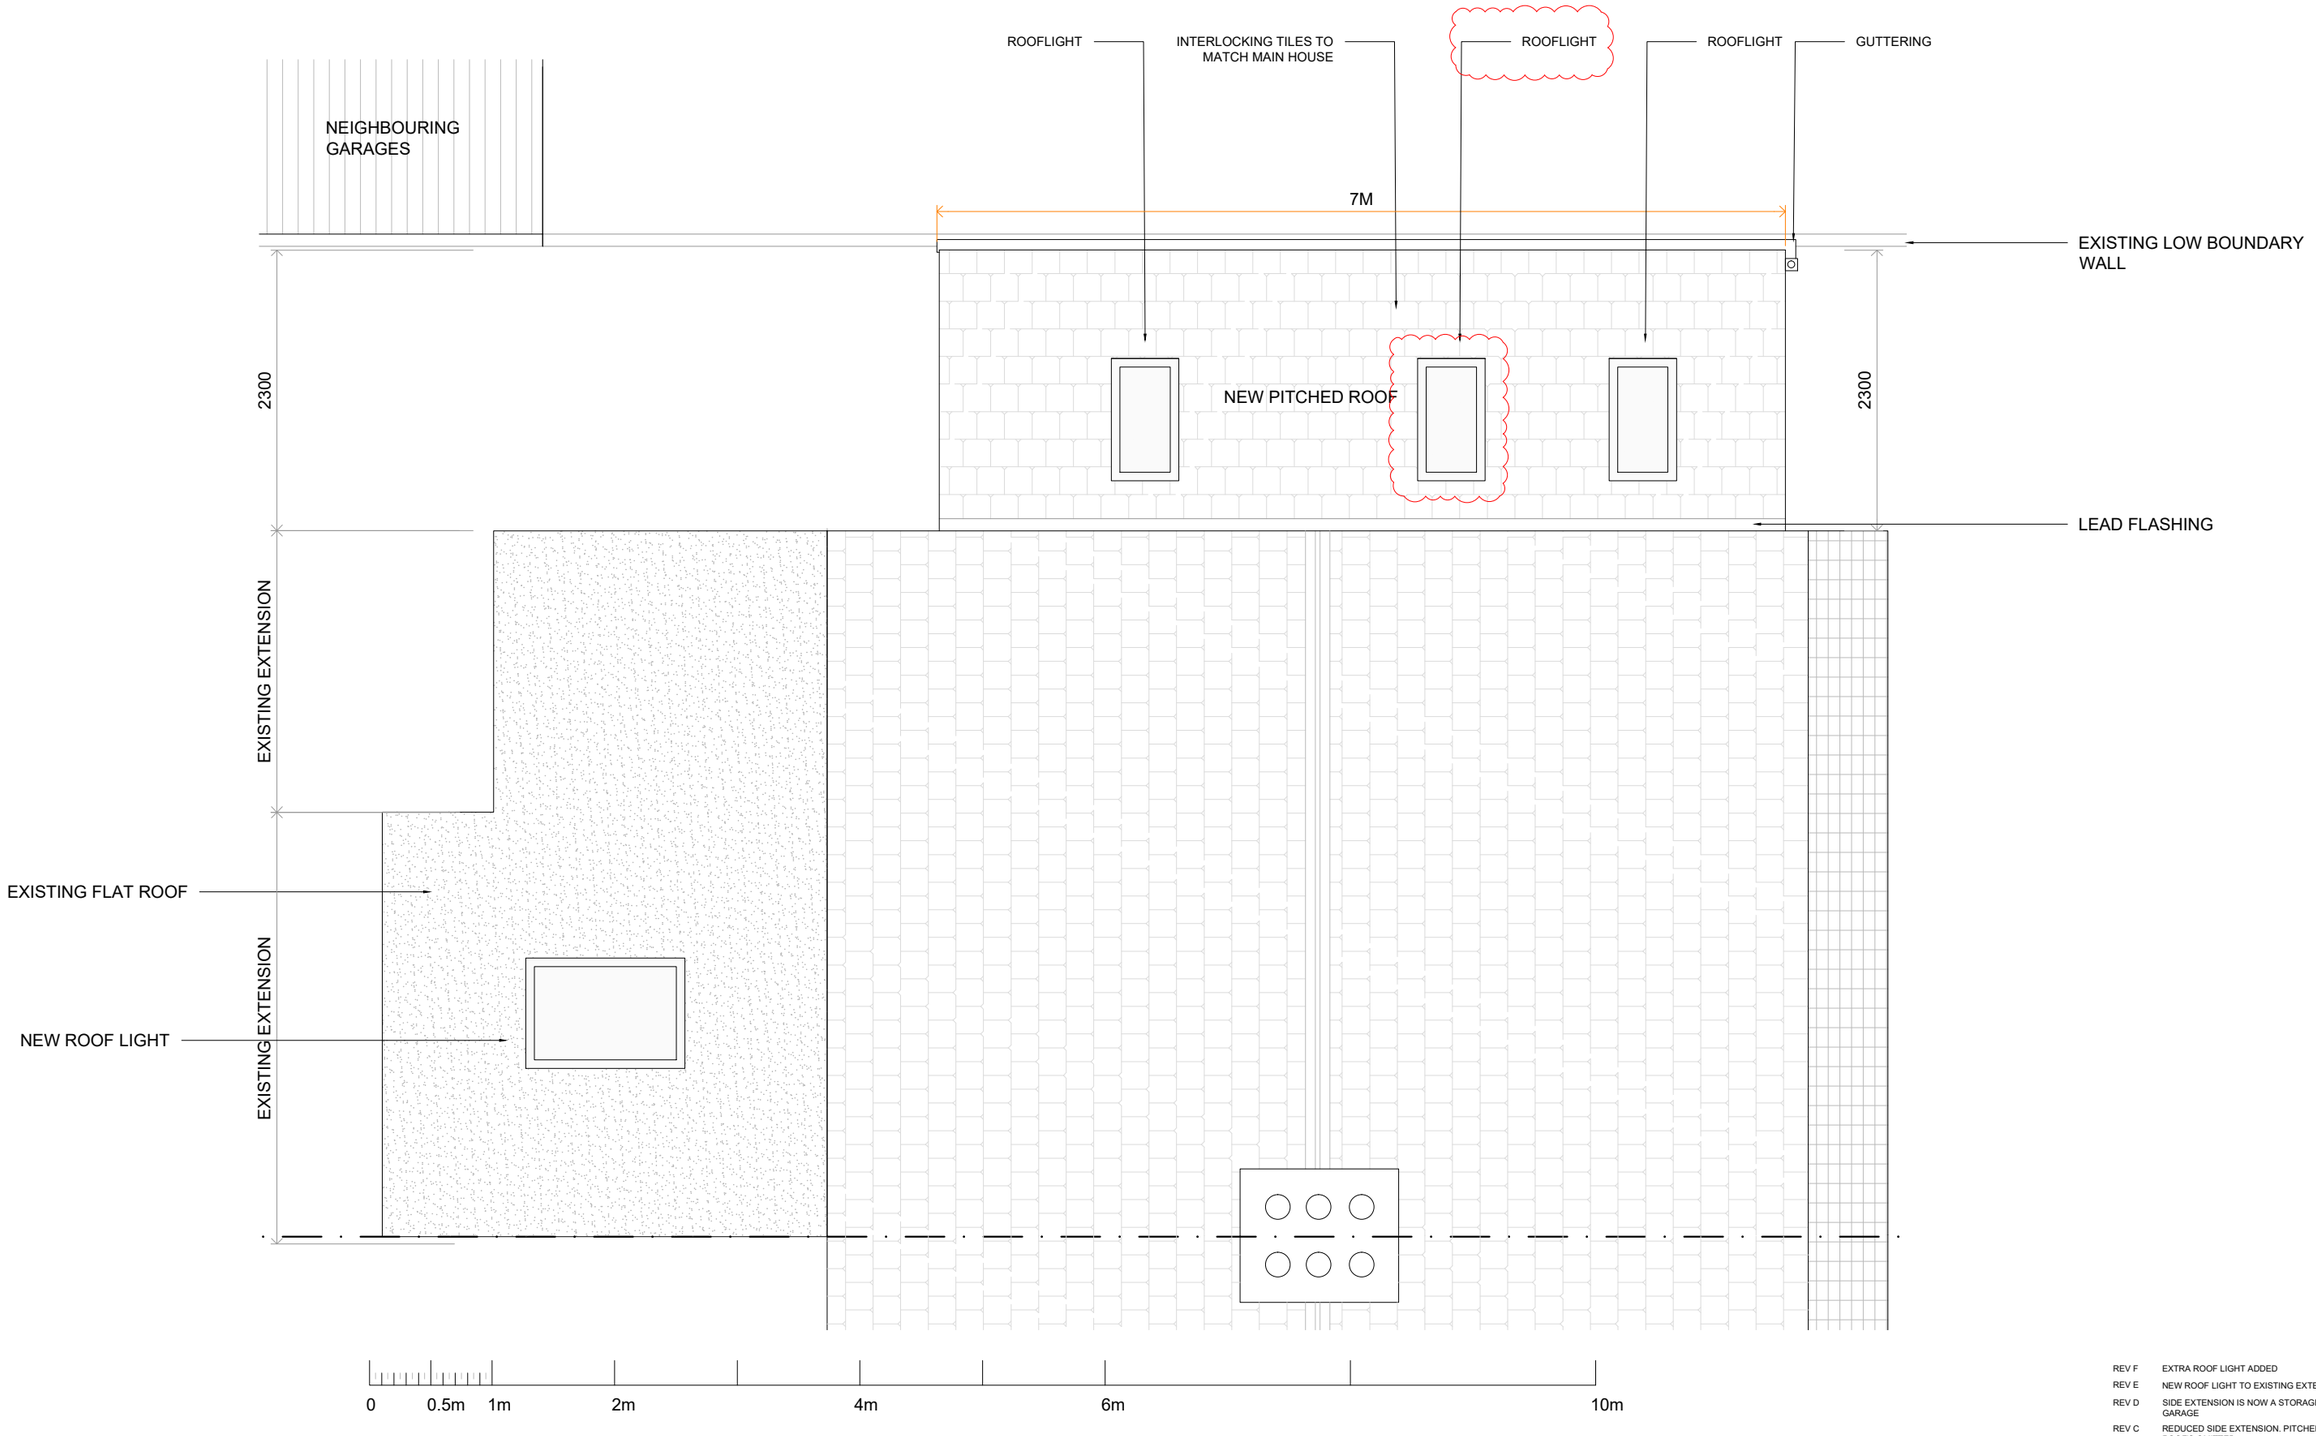


PROPOSED ROOF PLAN

CHANCTON CLOSE, WORTHING

REV F	EXTRA ROOF LIGHT ADDED	29.08.24
REV E	NEW ROOF LIGHT TO EXISTING EXTENSION	13.08.24
REV D	SIDE EXTENSION IS NOW A STORAGE / GARAGE	25.06.24
REV C	REDUCED SIDE EXTENSION. PITCHED ROOF'S OMITTED.	26.06.23
REV B	VELUX ROOFLIGHTS UPDATED	05.06.23
REV A	NEW PITCHED ROOF OVER EXISTING FLAT ROOF	15.02.22

PROJECT	16 CHANCTON CLOSE	DATE	29.10.21
TITLE	PROPOSED ROOF PLAN	SCALE	1:50 @ A3
		DWG. No	DWG. No
		REV.	F

ARCHIDRUM