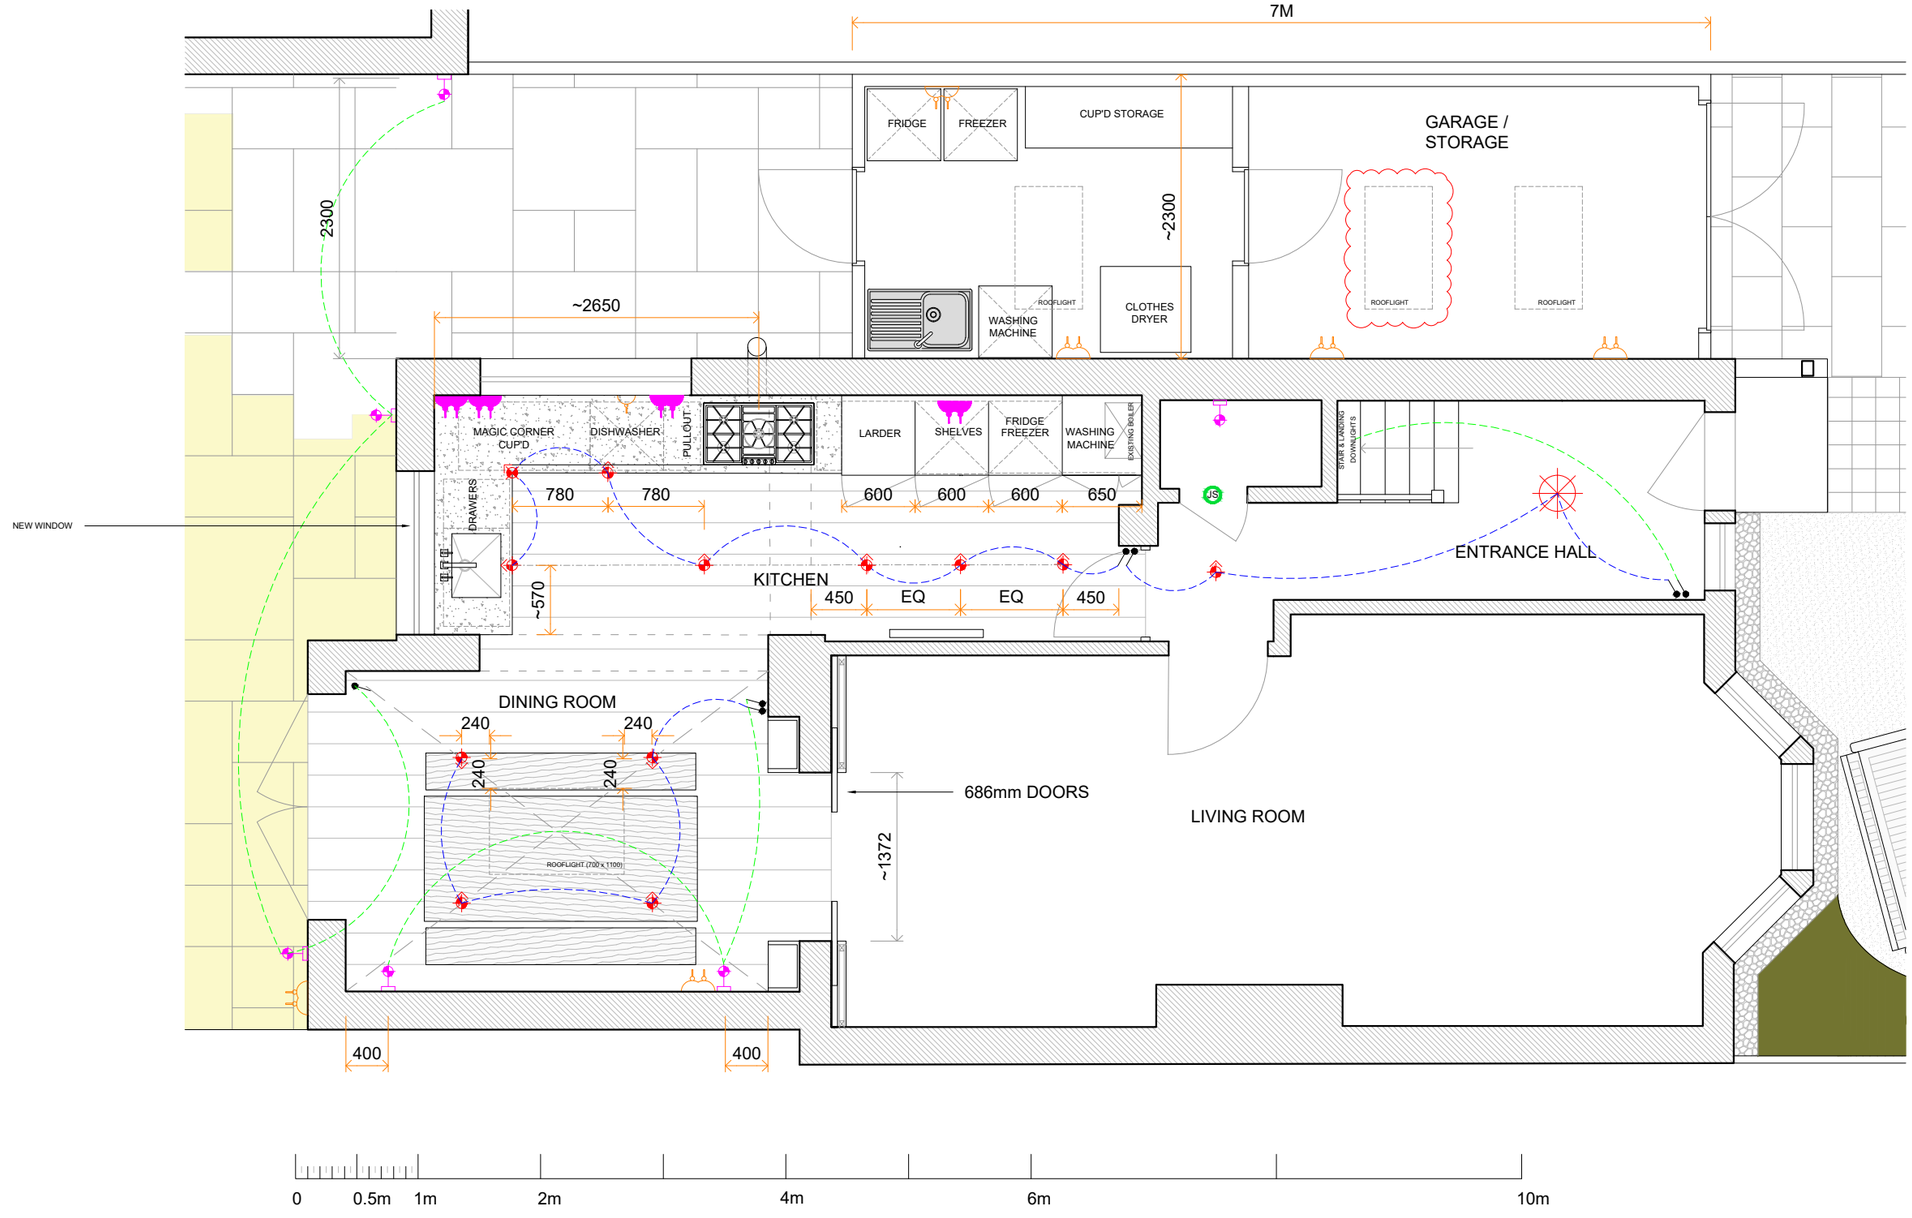


ELECTRICAL LEGEND

REFER TO OTHER CONSULTANTS DRAWINGS FOR ADDITIONAL INFORMATION.

- DOUBLE DATA POINT (LOW LEVEL)
- 13 AMP POWER SOCKET (LOW LEVEL)
- DOUBLE 13 AMP POWER SOCKET (LOW LEVEL)
- 5 AMP LAMP SOCKET (LOW LEVEL)
- POWER FOR DUAL CONTROL TOWEL WARMER (LOW LEVEL)
- SHAVER SOCKET (HIGH LEVEL, CONCEALED IN MEDICINE CABINET)
- DIMMER SWITCH PLATE
- RECESSED DIRECTIONAL DOWNLIGHT.
- TWIN RECESSED DIRECTIONAL DOWNLIGHT.
- CHANDELIER / HANGING PENDANT
- DECORATIVE WALL LIGHT (REFER TO ELEVATIONS FOR HEIGHT)
- STRIP LIGHTING
- JAMB SWITCH

PROPOSED GROUND FLOOR PLAN

CHANCTON CLOSE, WORTHING

N

REV H	EXTRA ROOF LIGHT ADDED	29.08.24
REV G	ROOF LIGHTS ADDED TO GARAGE	13.08.24
REV F	STORAGE GARAGE ADDED BACK TO ORIGINAL SIDE EXTENSION FOOTPRINT	25.06.24
REV E	SETTING AMENDMENTS FOR BUILDER	28.03.24
REV D	SIDE EXTENSION OMITTED	03.01.24
REV C	SIDE EXTENSION REDUCED	26.06.23
REV B	-LIVING ROOM, HALLWAY, LANDING DECORATION & FLOOR -EXTERIOR WALL LIGHTS AND SOCKETS -BOILER RE-LOCATION OMITTED	25.05.23
REV A	-NEW ROOF TO DINING AREA. -NEW ELECTRICS AND LIGHTING TO DINING AREA -OPENING TO LIVING ROOM -KEEP KITCHEN DOOR OPENING WITH WINDOW (NEW WINDOW & DOOR) -OUTER LEAF BRICK REMOVAL	15.02.22

PROJECT	16 CHANCTON CLOSE	DATE	29.10.21
TITLE	PROPOSED GROUND	SCALE	1:50 @ A3
	FLOOR PLAN	DWG. No	DWG. No
		REV.	H

ARCHIDRUM