## Ground Floor




## First Floor




## Second Floor

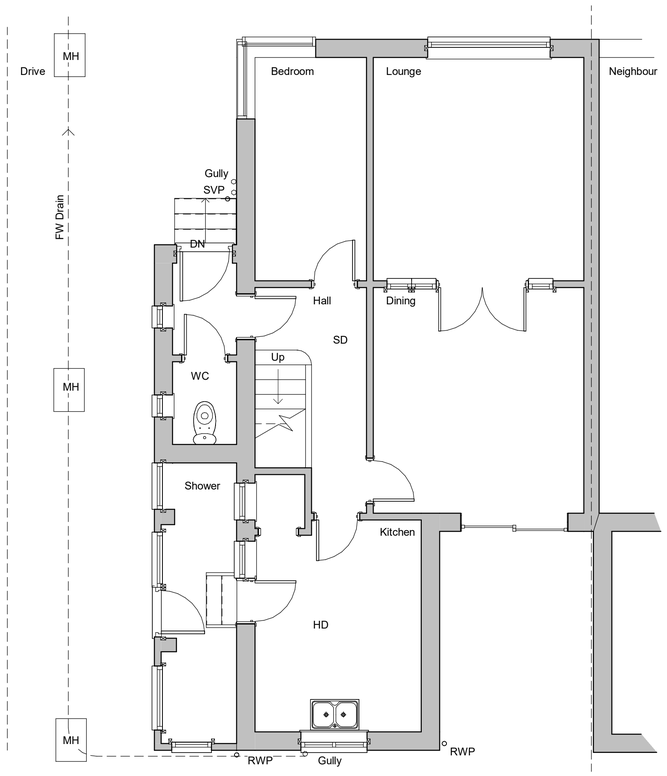




Front Elevation
West

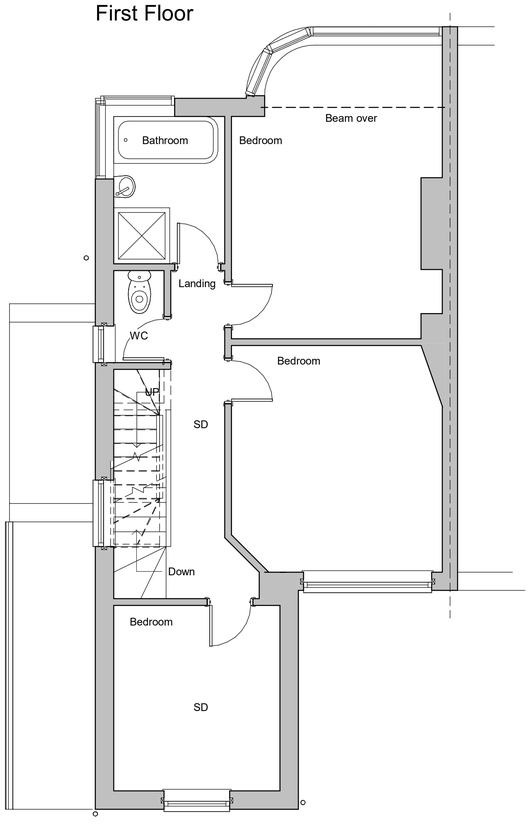

Side Elevation
South

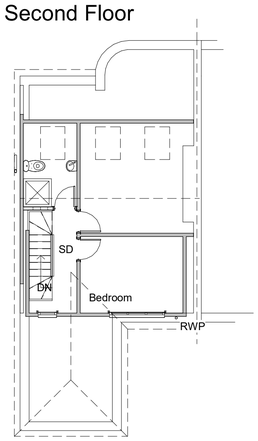

Rear Elevation
East

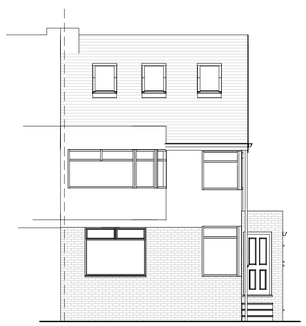

Side Elevation
North

Revisions

0.5 0 0.5 1 1.5 2 2.5
SCALE 1: 50 m

1 0 1 2 3 4 5
SCALE 1: 100 m

Materials

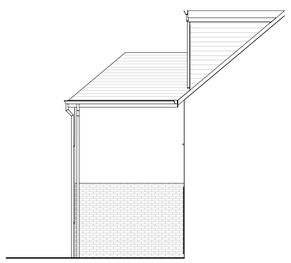Faced brick to match

Double glazed PVC windows and doors

Tiles to match

| | | | |
|---|---|---|---|
| Drawing Number | 2020/63 | Sheet | 1 of 1 |
| Size | A1 | Scale | 1:50, 1:100 |

Project

Existing details
May 2020

Job Title

14 Mile Oak Crescent
Southwick
West Sussex
BN42 4QP


Do Not scale from this drawing except for planning as photocopies will be subject to distortion
Drawings to be read in conjunction with all other Designers and structural engineers contract drawings and specifications: Any discrepancies must be brought to the attention of the Designer immediatialy.
The contractor must verify all dimensions by site measurement before ordering materials or manufacturing components
Substitute materials and products to those named will be acceptable if proven to be of equal or higher performance and not in conflict with other elements



M.J.Humphrey Ltd

RICS cabe chartered association of building engineers

Mel Humphrey MRICS, MBEng
39 Northease Drive
Hove
East Sussex
BN3 8PQ
Mel@mjhumphrey.co.uk
07701055182

Adam Humphrey
230 Dominion Road
Worthing
West Sussex
BN14 8JL
Adam@mjhumphrey.co.uk
07812419142