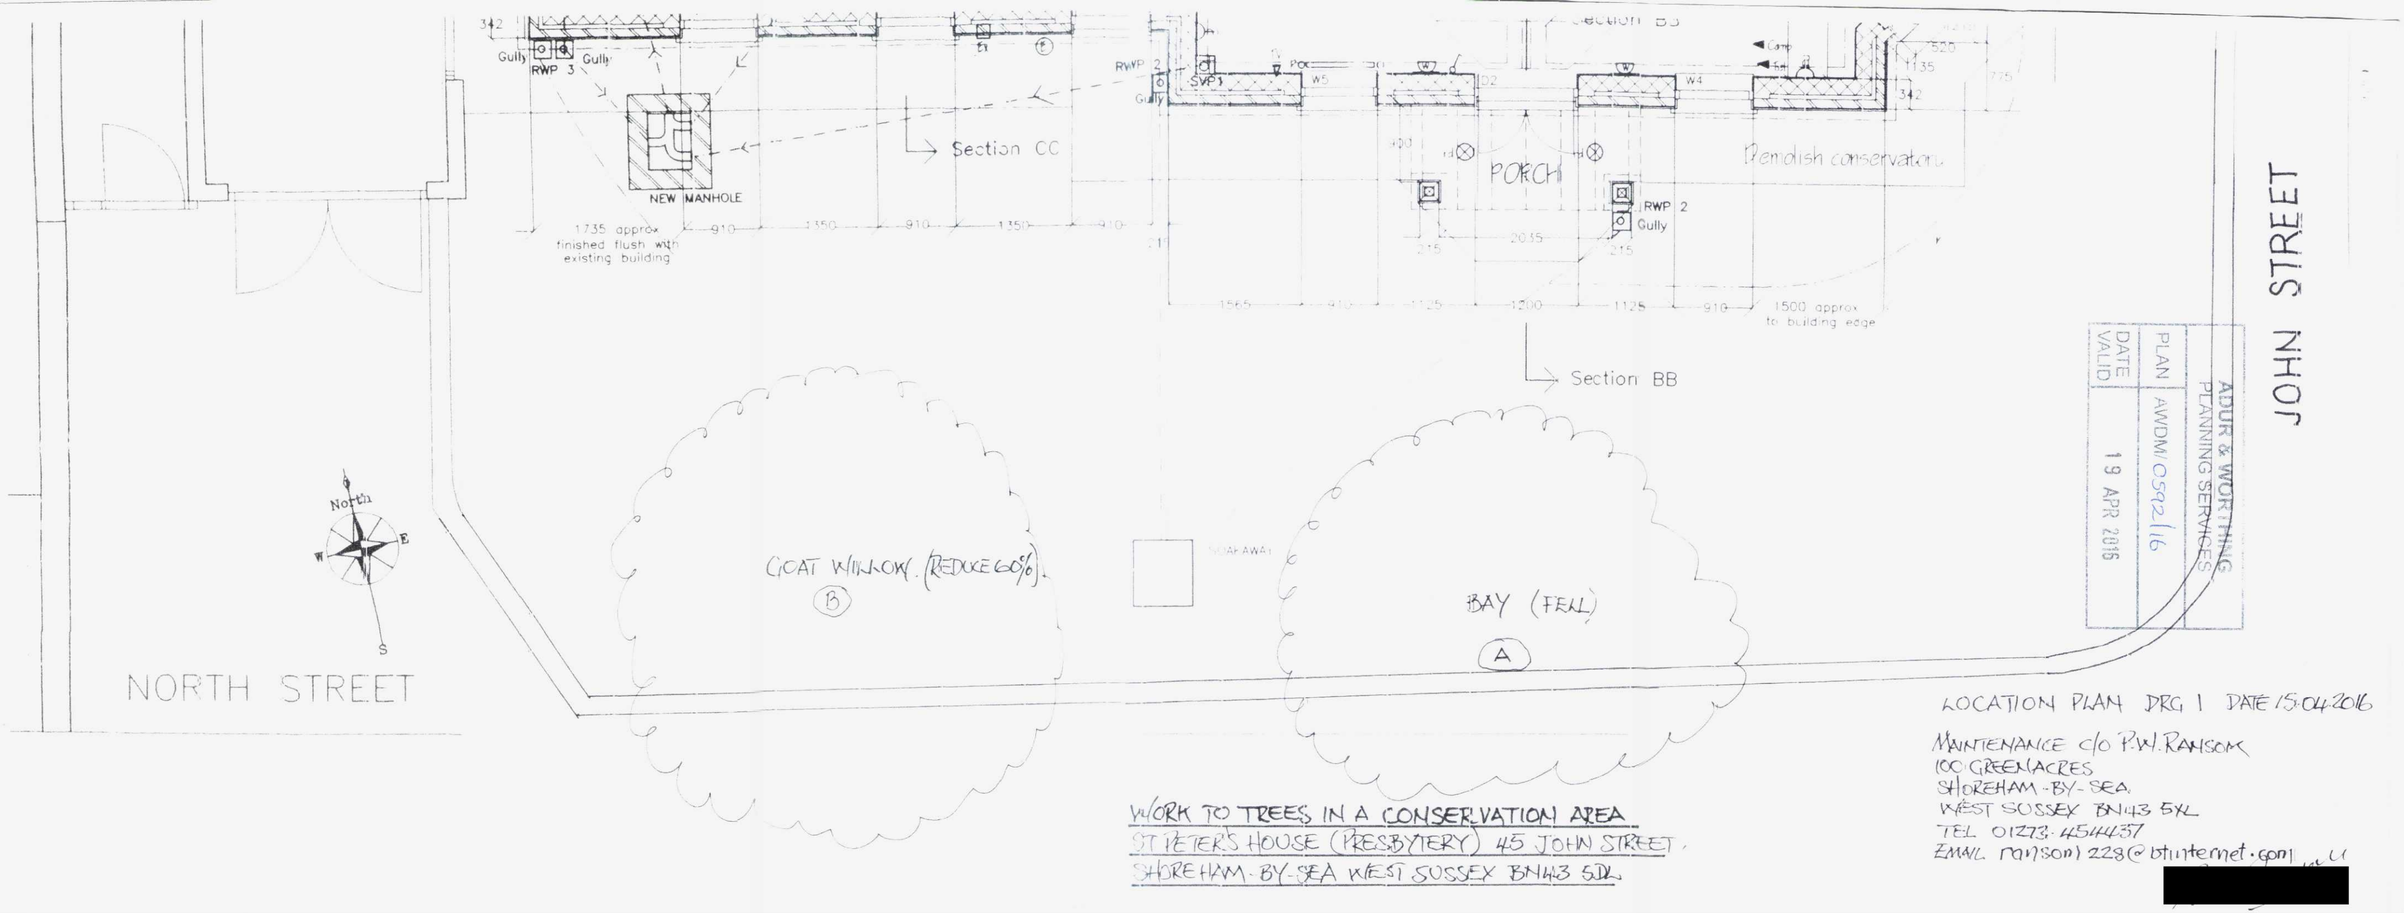

LOCATION PLAN DRG 1 DATE 15.04.2016

WORK TO TREES IN A CONSERVATION AREA
ST PETER'S HOUSE (PRESBYTERY) 45 JOHN STREET,
SHOREHAM-BY-SEA WEST SUSSEX BN43 5DL

MAINTENANCE C/O P.W. RANSOM
100 GREENACRES
SHOREHAM-BY-SEA.
WEST SUSSEX BN43 5XL
TEL 01273 4544437
EMAIL ransom1228@btinternet.com
[redacted]