


Scale 1:100 0 1 2 3 4 5 6 7 8 9 10 Metres

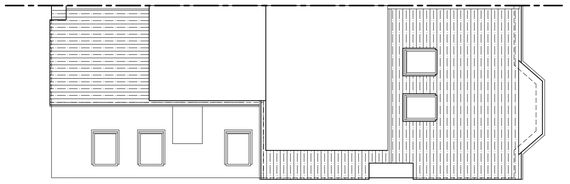


Roof Plan
Scale 1:100

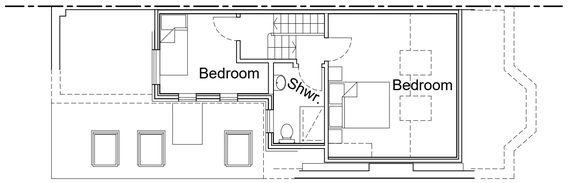

Second Floor Plan
Scale 1:100

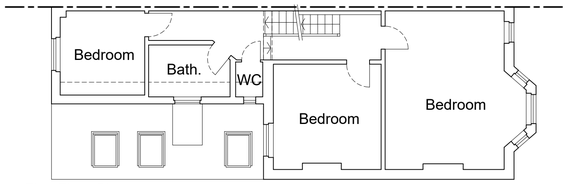


First Floor Plan
Scale 1:100

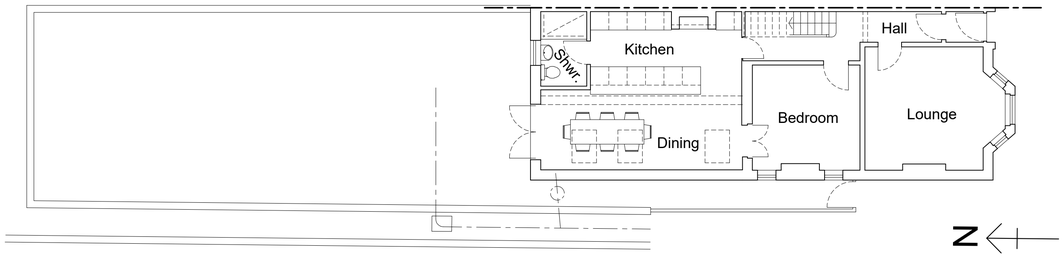

Ground Floor Plan
Scale 1:100

NEIGHBOURING PROPERTY

Scale 1:200 0 5 10 15 20 25 30 Metres

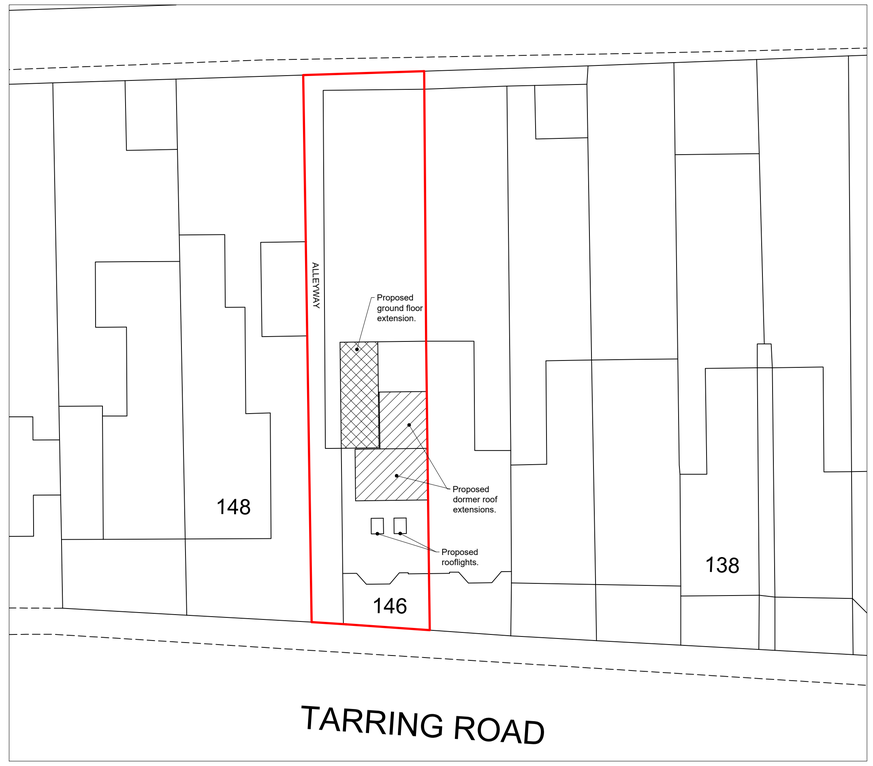

N

Block Plan
Scale 1:200

Scale 1:1250 0 20 40 60 80 100 Metres



Location Plan
Scale 1:1250

Rev:	Description:	Date:
F	Obscure-glazed side-facing windows added to lower dormer.	03.07.24
E	Lower dormer length increased, east elevation added.	27.06.24
D	Dormers reduced.	05.06.24
C	Sections removed, roof plan, location & block plans added.	14.03.24
B	Shower room relocated, rear glazing revised.	06.03.24
A	Option 2 selected. Shower added to ground floor, second floor bathroom / bedroom arrangement revised.	23.02.24

HORIZON DESIGN
ARCHITECTURAL TECHNOLOGY
Horizon Design Limited
4 High View
Worthing BN13 3DQ
01903 205868
info@horizon-design.co.uk www.horizon-design.co.uk

Client:
Mr & Mrs Copping


Project:
Extensions & Alterations to:
146 Tarring Road
Worthing
West Sussex
BN11 4HA

Drawing title:
Proposed Plans & Elevations, Location & Block Plans.

Scale:
1:100 / 1:1250 / 1:200 @ A1

Date: 19.02.24
Drawn: KWF

Drawing number: 3158-02
Revision: F

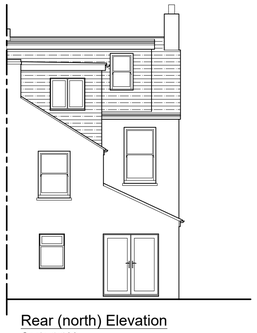


Rear (north) Elevation
Scale 1:100



Side (west) Elevation
Scale 1:100



Front (south) Elevation
Scale 1:100

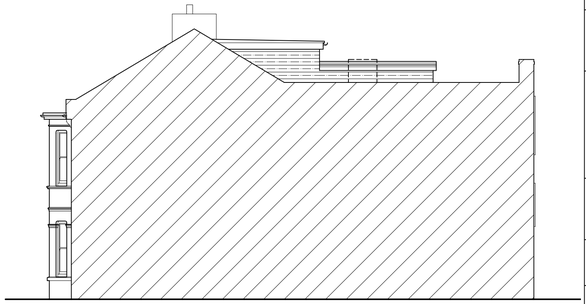

Side (east) Elevation
Scale 1:100