No dimensions to be scaled from drawing except for planning purposes.

The contractor should check all dimensions on site.


It is the contractors responsibility to ensure compliance with Building Regulations.

C.D.M. Regs. 2015. The Client is advised of his responsibilities to appoint a Planning Supervisor under these Regs.
All works to comply with the C.D.M. Regs. 2015.

The Party Wall Act. 1996 The property owner is advised of the requirements of the Act, & the requirement to serve a Party Wall Notice on any adjoining owners as required under the act.

REVISIONS:

A. 02.04.24 2 No. A/C units added.

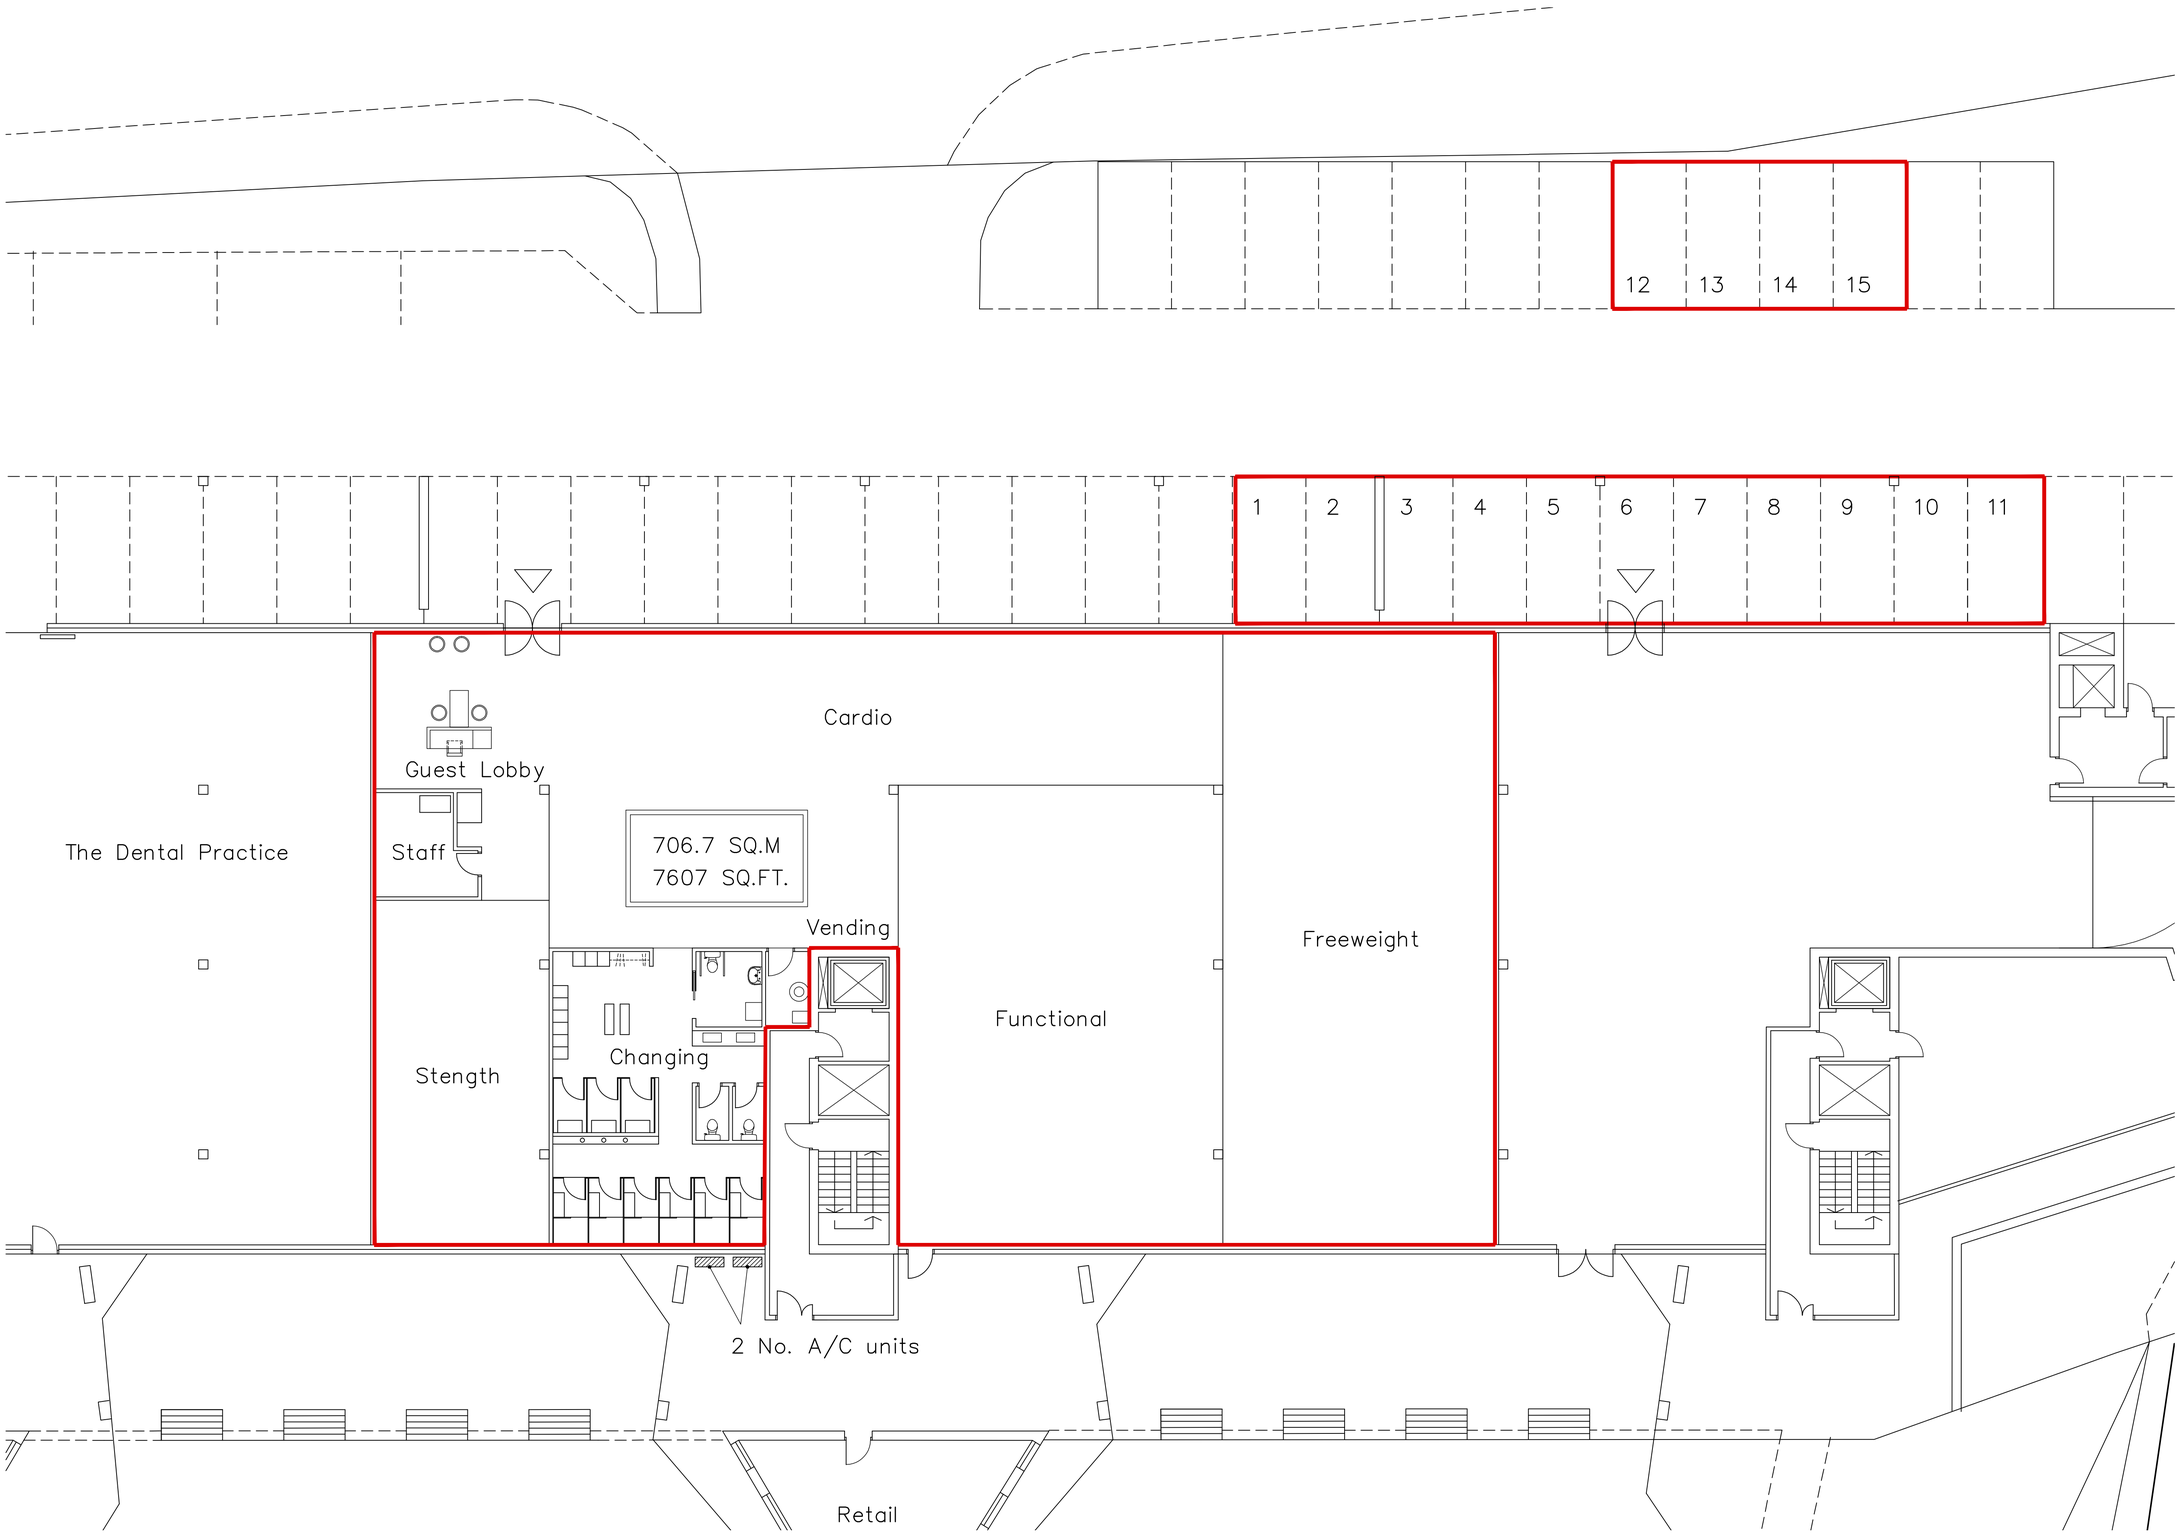

GROUND FLOOR PLAN
Scale 1:100

0m 5m 10m
Scale Bar – 1:100

ADCS
Architectural Design
Computer Services

30 Foxley Lane
Worthing
West Sussex
BN13 3AD
Tel: 01903 260701
E-mail:
adcs@sky.com

Client
MR M. PETRETTA

Project
PROPOSED CHANGE OF USE
79-81 BRIGHTON ROAD
SHOREHAM BY SEA
WEST SUSSEX BN43 6DH

Drawing
GROUND FLOOR PLAN

Scale	Date	Drawn
1:100 @ A1	26.09.23	TP

Drawing No.	Revision
1588/P03	A