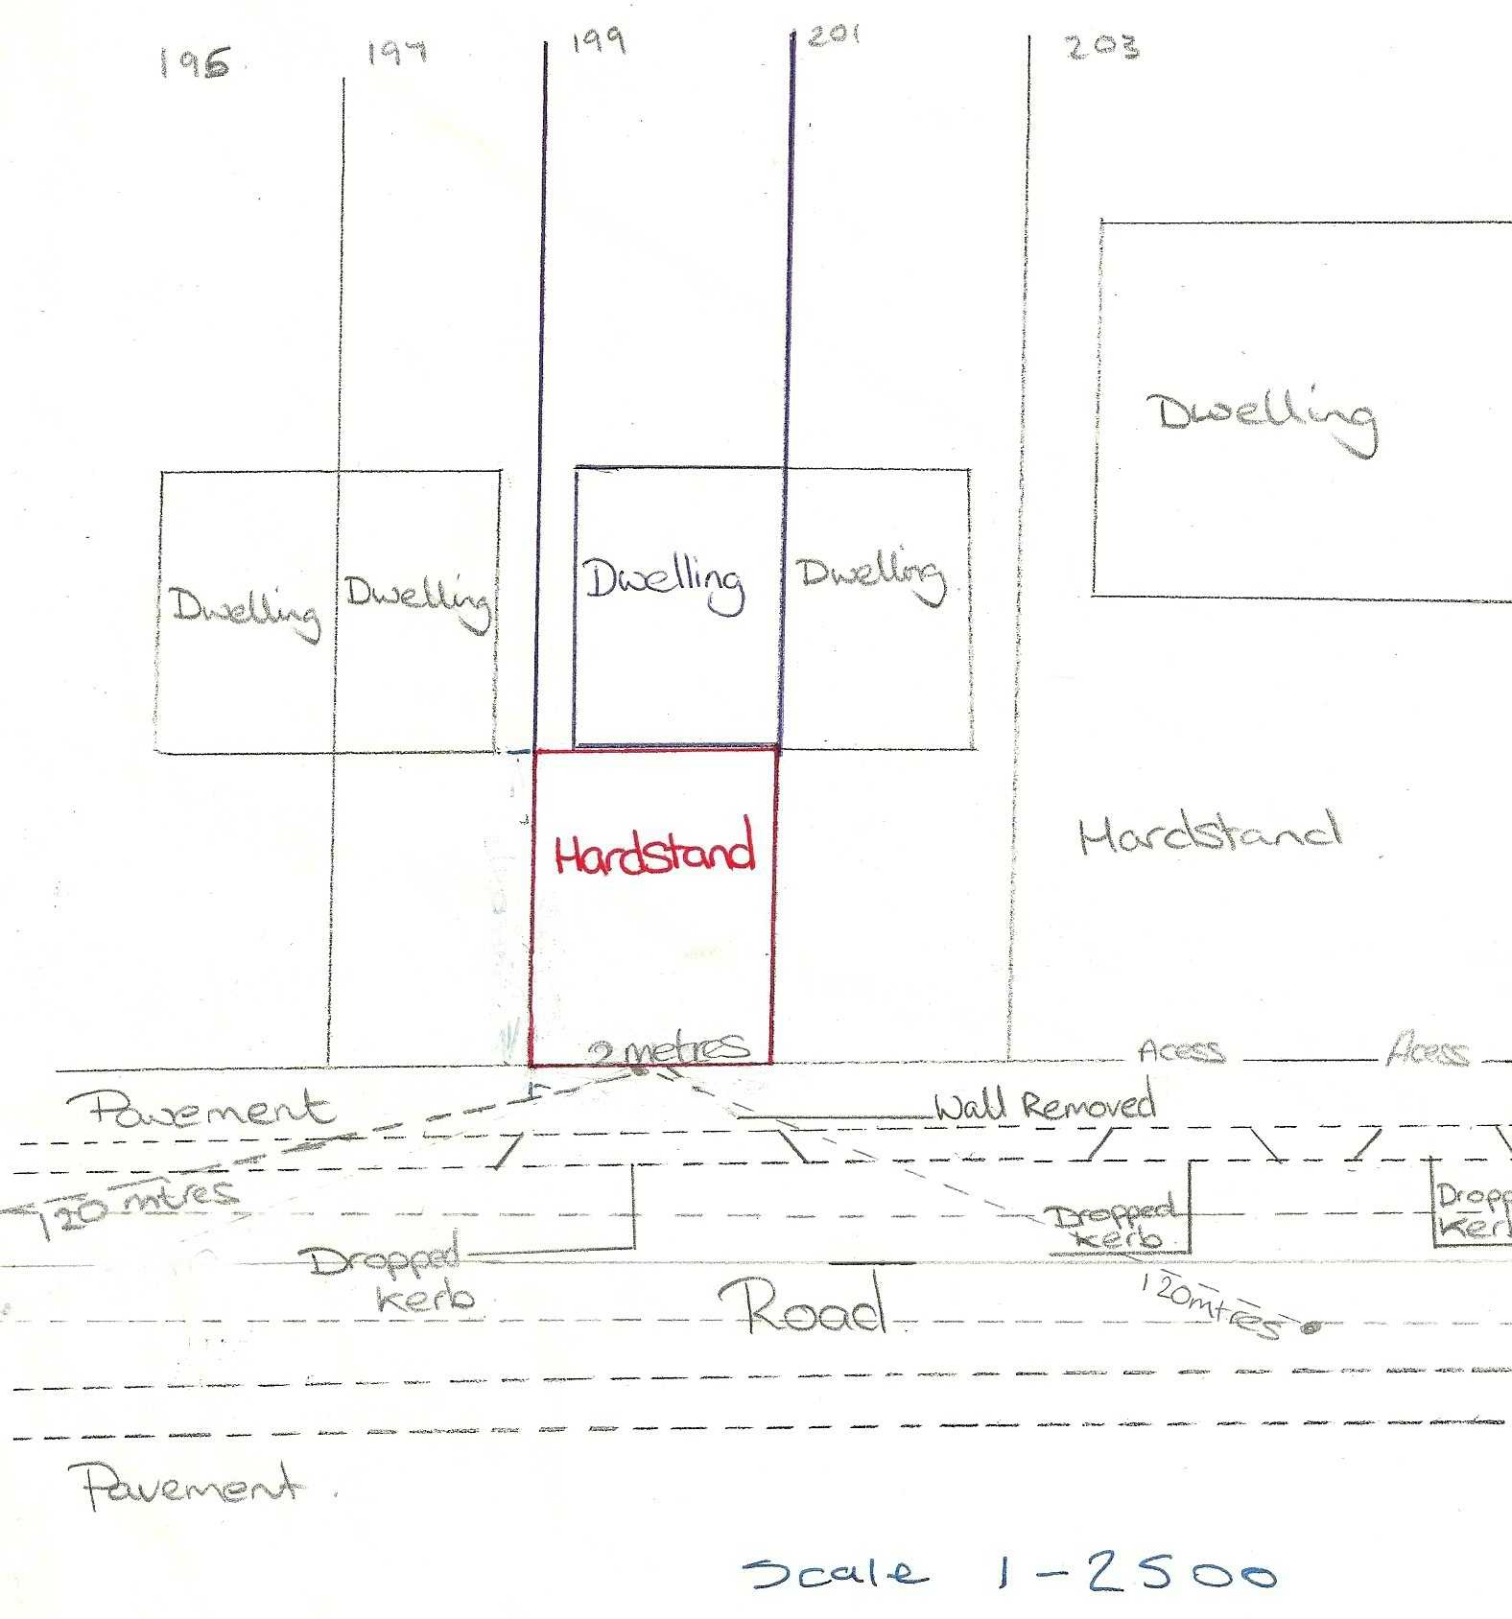
195
197
199
201
203
Dwelling
Dwelling
Dwelling
Dwelling
Dwelling
Dwelling
Hardstand
Hardstand
2 metres
Access
Access
Pavement
Wall Removed
120 metres
Dropped kerb
Dropped kerb
Road
120 metres
Pavement

Scale 1-2500