

DO NOT SCALE FROM THIS DRAWING

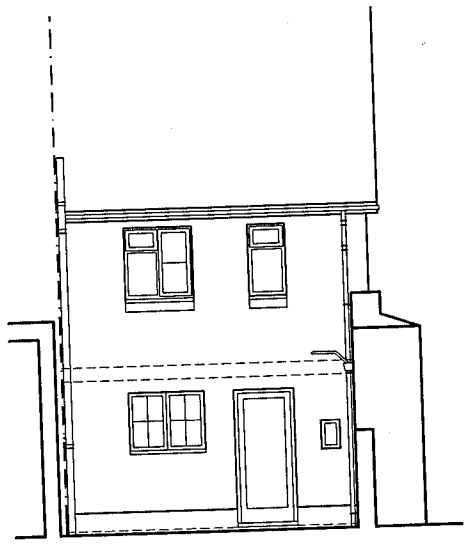


Existing West Elevation 1:50

ADUR DISTRICT COUNCIL
PLANNING APPLICATION
APPROVED
DATE 24 AUG 2010

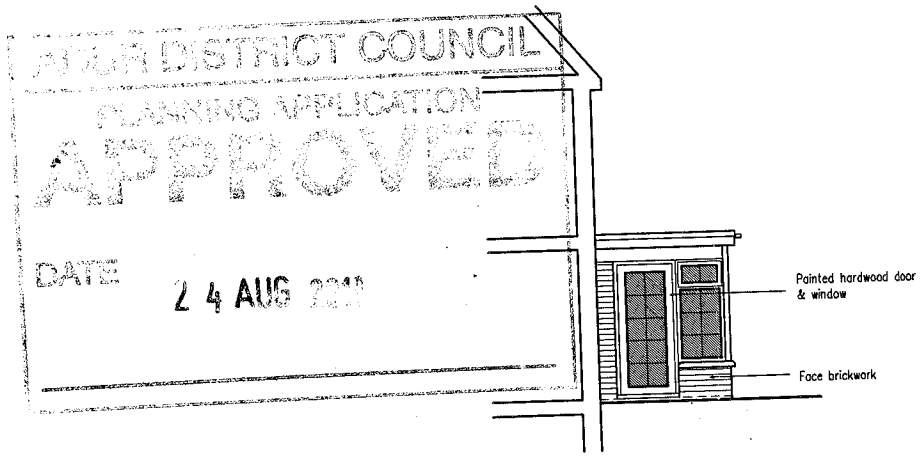


Proposed North Elevation 1:50

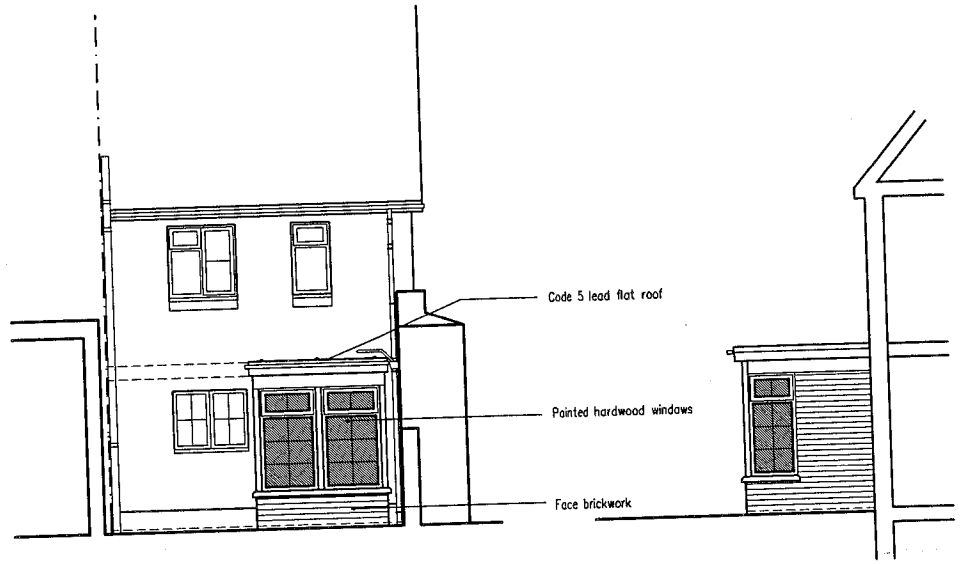


Proposed West Elevation 1:50

Proposed South Elevation 1:50

ADUR DISTRICT COUNCIL
PLANNING DIVISION
PLAN NO. ADC/0239/10
DATE 27/7/2010

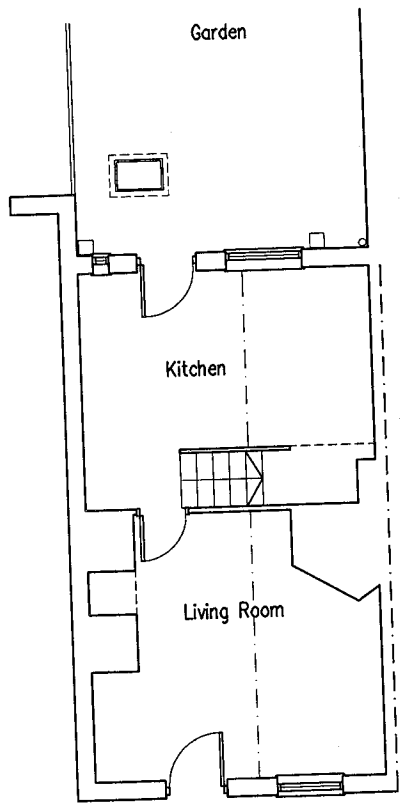

Existing Ground Floor 1:50

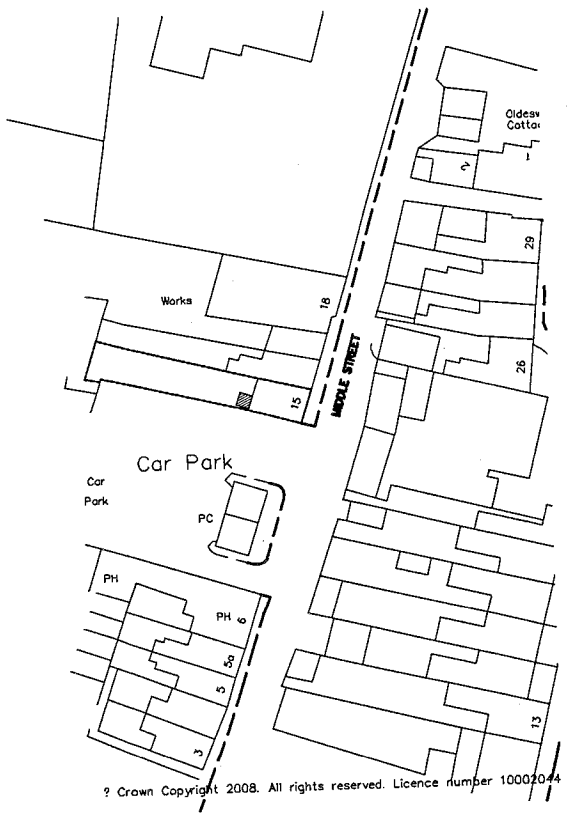


Block Plan 1:500


1m 2m 3m 4m 5m
1:50 Scale Bar

10m 20m 30m 40m
1:500 Scale Bar


10m 20m 30m 40m 50m
1:1250 Scale Bar

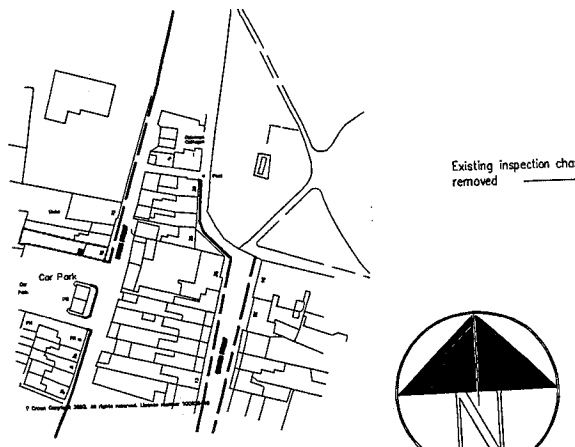

Location Plan 1:1250

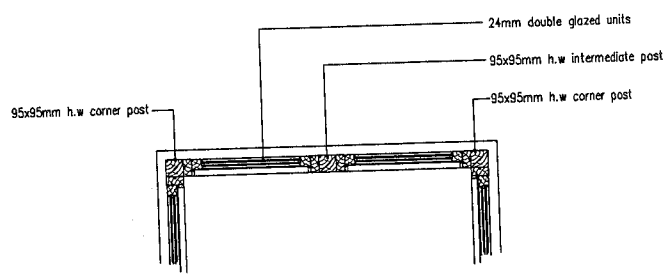

Typical Window Detail 1:20

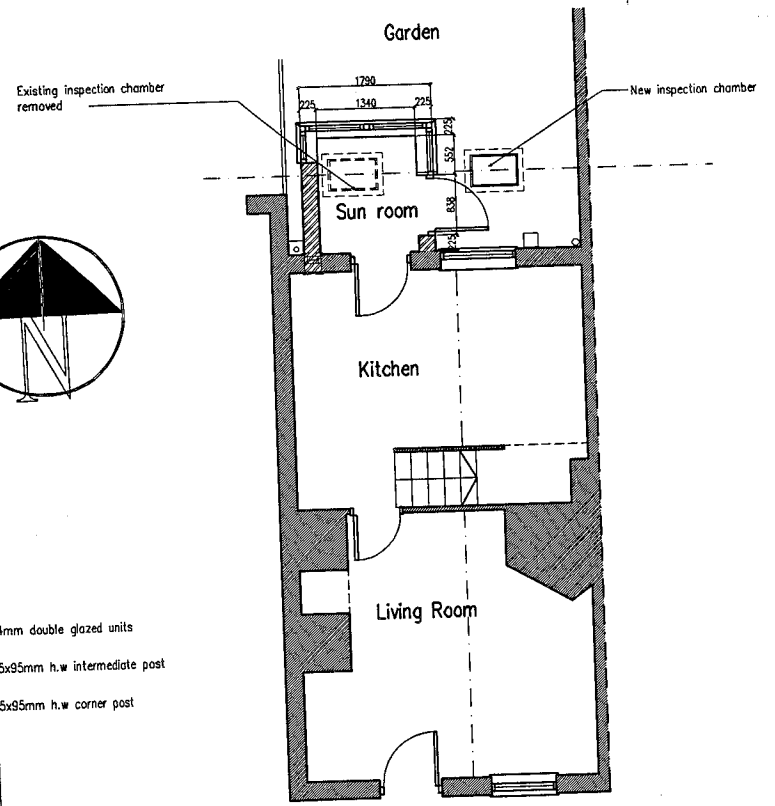

Proposed Ground Floor 1:50

Proposed Sun Room At: 15 Middle Street, Shoreham-by-Sea, West Sussex

B	27.8.10	Window detail added
A	25.06.10	Clients requirements added

RJA Planning & Building Consultants Ltd.
16 Groenacres
Shoreham-By-Sea
West Sussex
BN43 5WY
t/f: 01273 467297 mob: 07971 375739
e: rex.adams@ntlworld.com

PROJECT: 15 Middle Street, Shoreham-by-Sea, West Sussex
DRAWING TITLE: Existing & Proposed Floor Plans & Elevations
CLIENT: Mrs. R. Barlow
DWG NO: 10317-01
REVISION: B
SCALE: 1:50 @ A1
DATE: 17.6.10
DRAWN: rex