

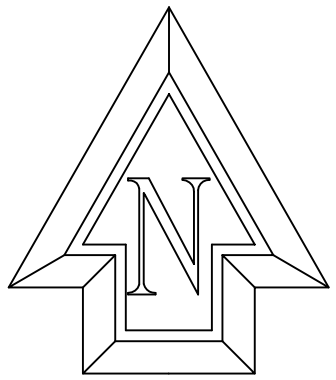


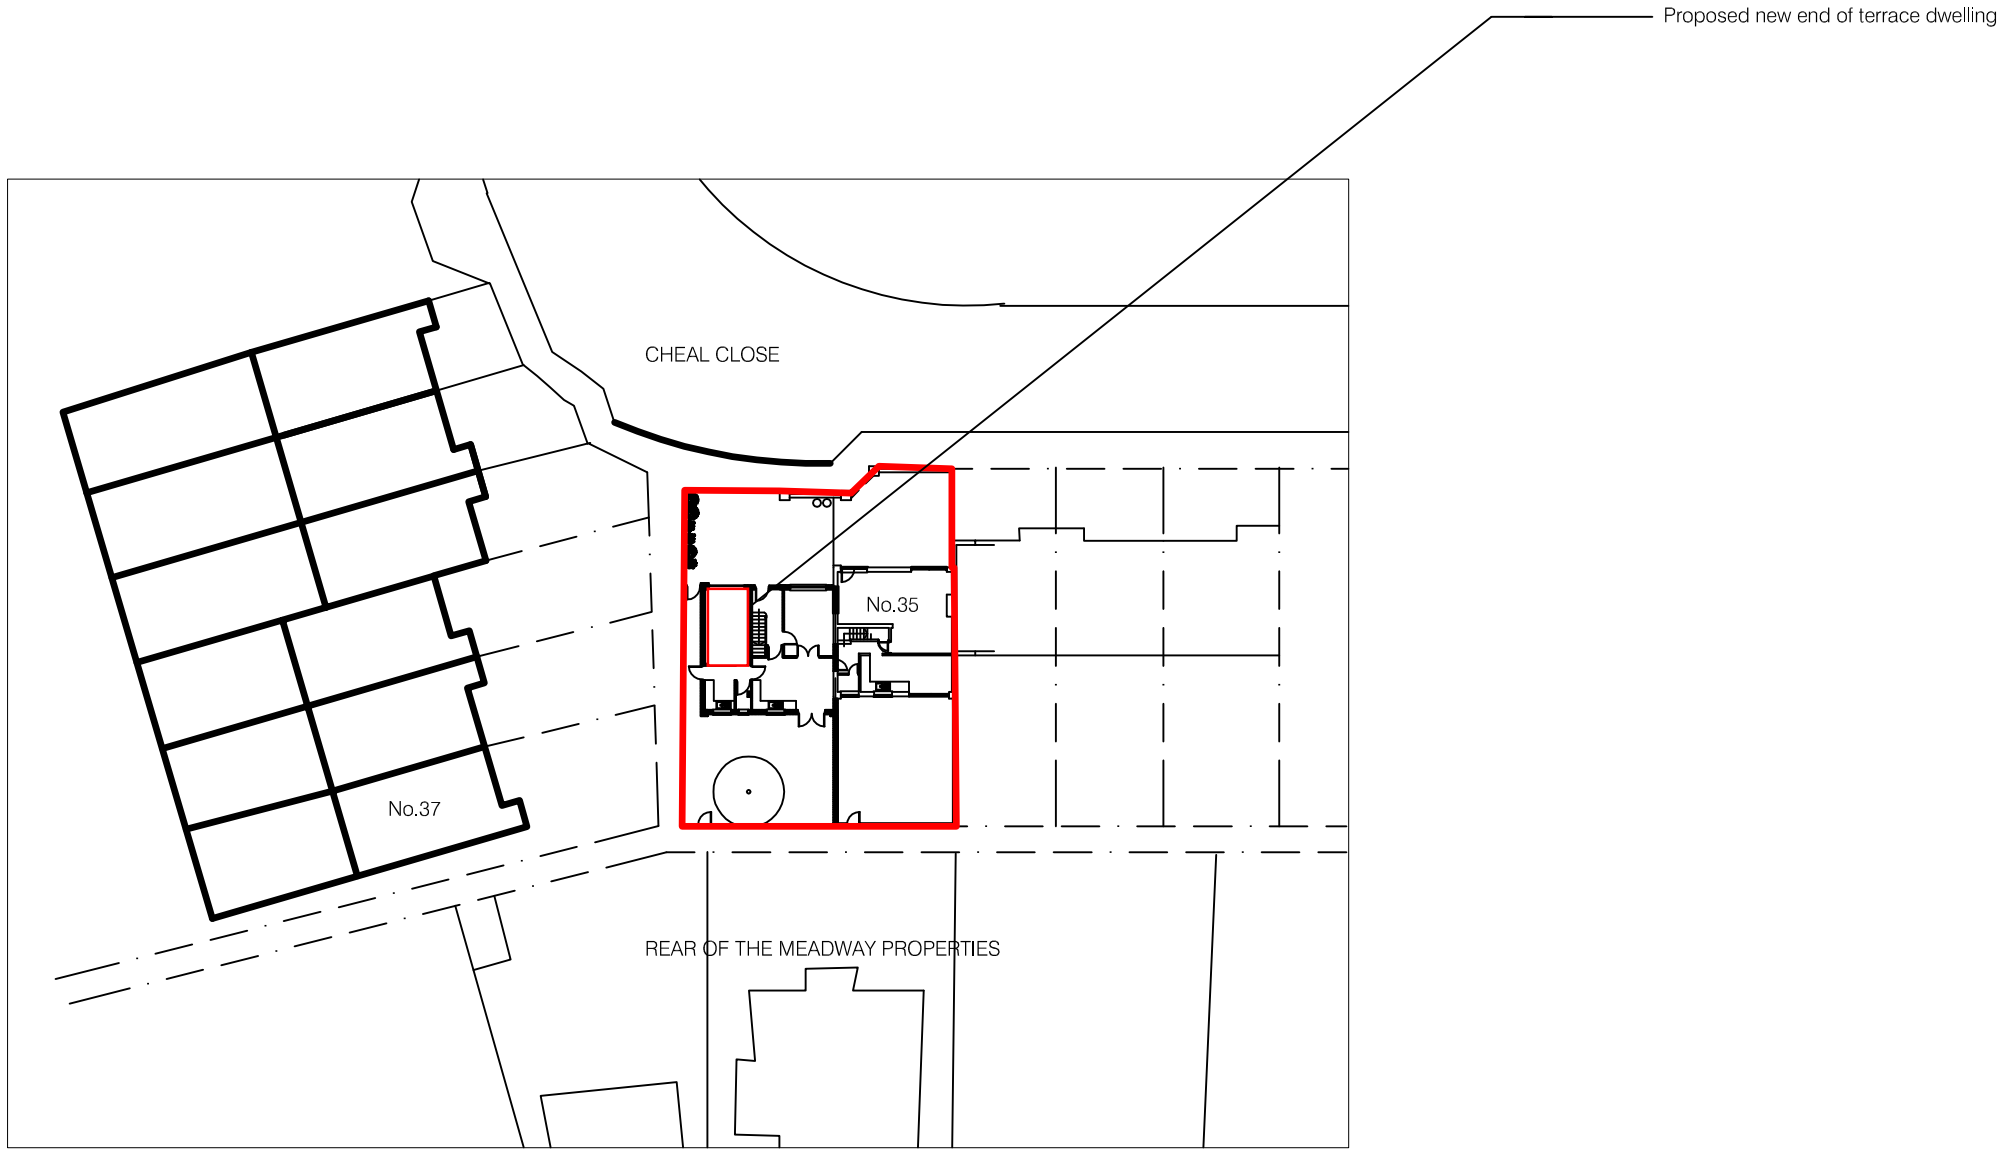

BLOCK PLAN 1:500

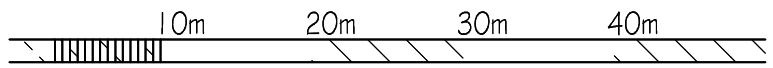

1:500 Scale Bar

Note: All dimensions to be checked on site.

Copyright of:

Architectural & Planning Services
15 West Street
Shoreham By Sea
West Sussex
BN43 5WF

bjw

01273 441009 (after 6pm)
07856899101
e-mail: benwhitby15@yahoo.co.uk

Project:

Proposed new dwelling at land to side of:
35 Cheal Close
Shoreham By Sea
West Sussex
BN43 5RQ

Title:

LOCATION & BLOCK PLAN

Client:

Scale:
1:500 @ A3 paper size

Date:
27.1.10

Drawn:
BW

Drg. No.
06

Rev'n