
AMENDMENT

ADC/0228/10

12/8/10

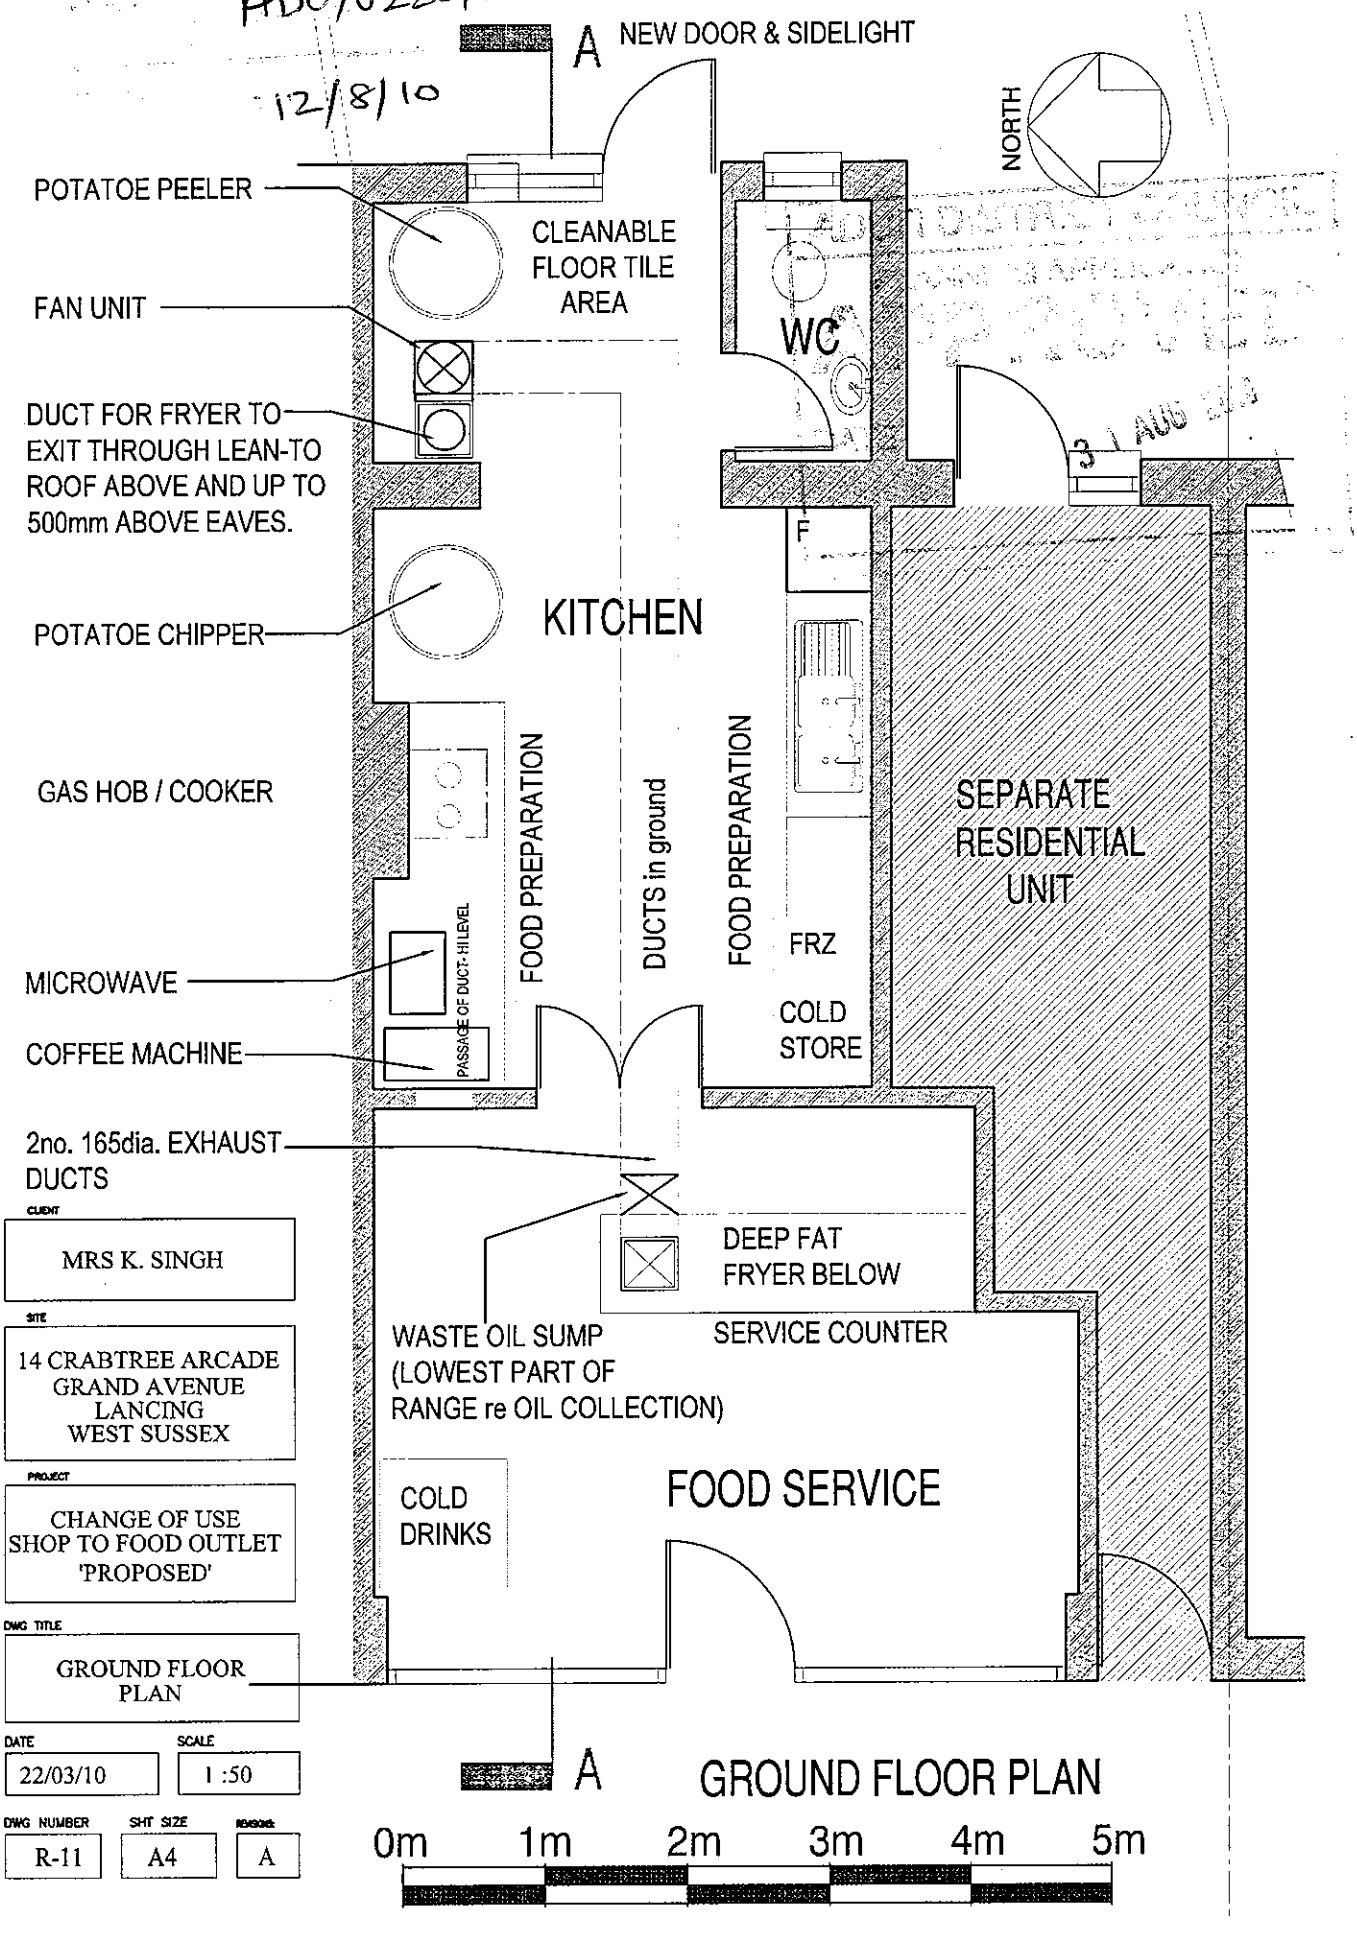

CLIENT
MRS K. SINGH

SITE
14 CRABTREE ARCADE
GRAND AVENUE
LANCING
WEST SUSSEX

PROJECT
CHANGE OF USE
SHOP TO FOOD OUTLET
'PROPOSED'

DWG TITLE
GROUND FLOOR PLAN

DATE 22/03/10

SCALE 1 :50

DWG NUMBER R-11

SHT SIZE A4

REVISION A