

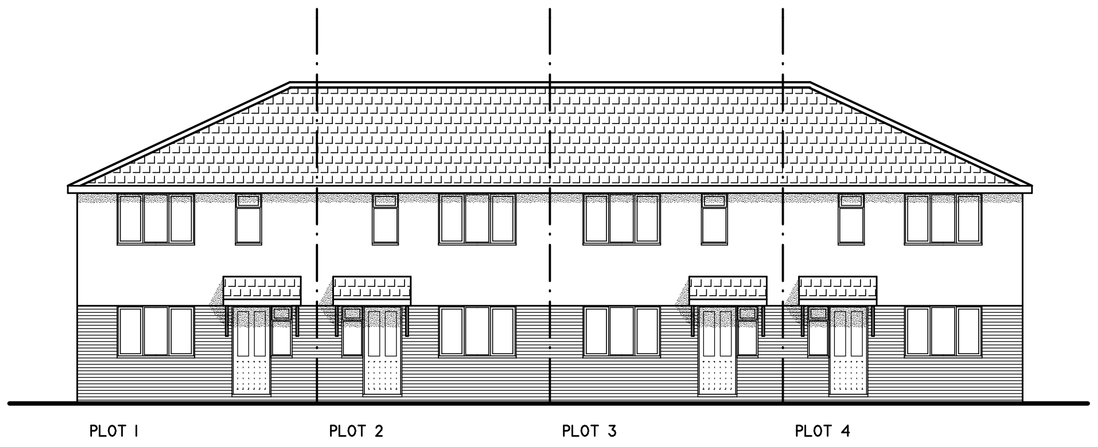


South Elevation 1:100

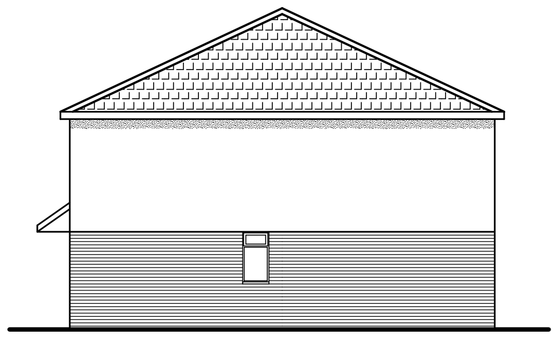


East Elevation 1:100


Ibstock Capital Multi

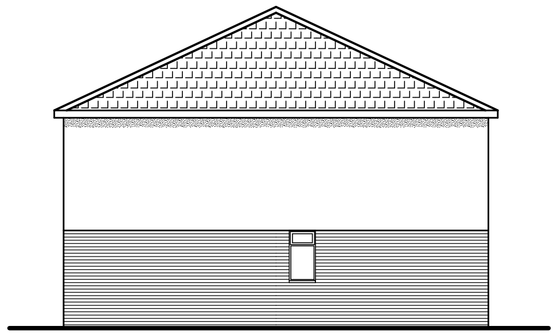


West Elevation 1:100

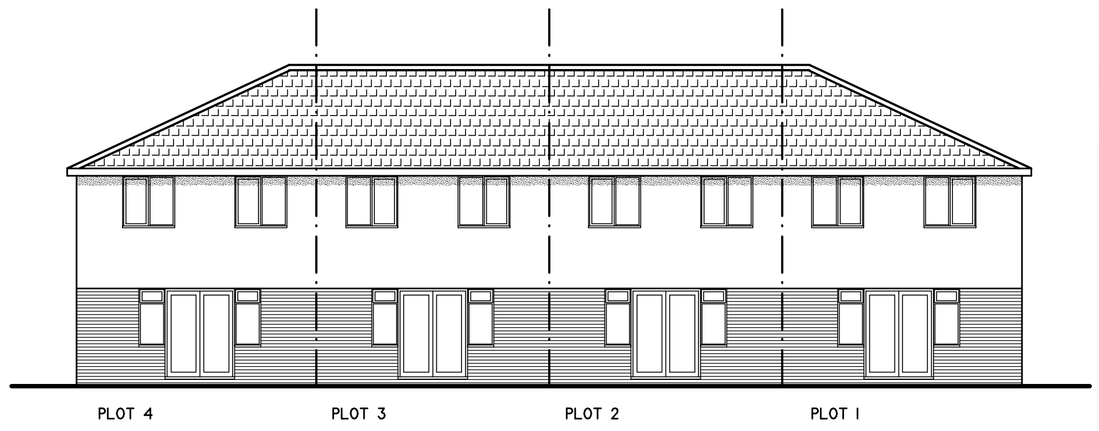


North Elevation 1:100

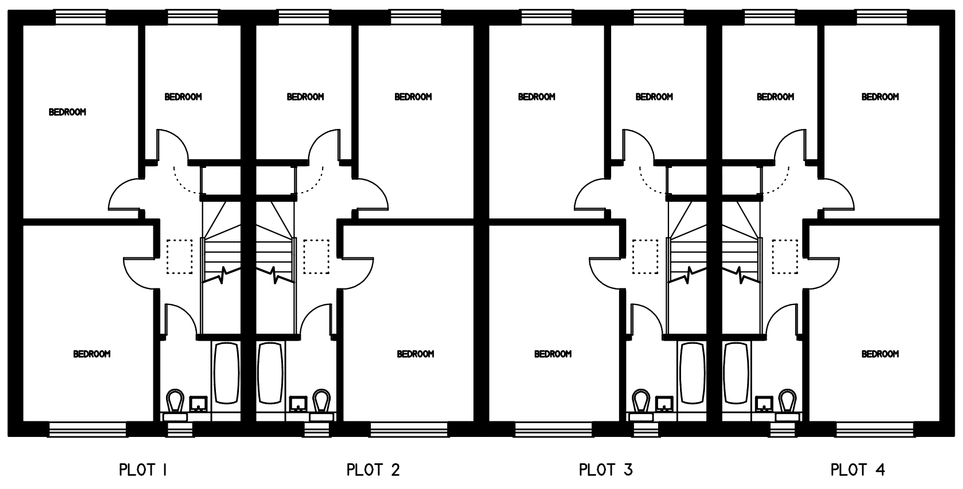

First Floor Plan 1:100

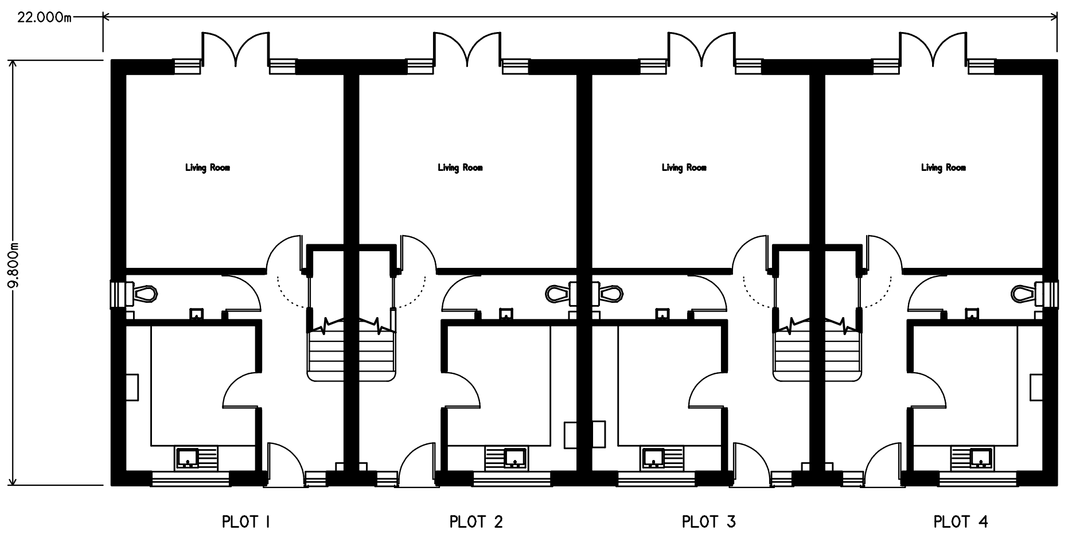


Ground Floor Plan 1:100

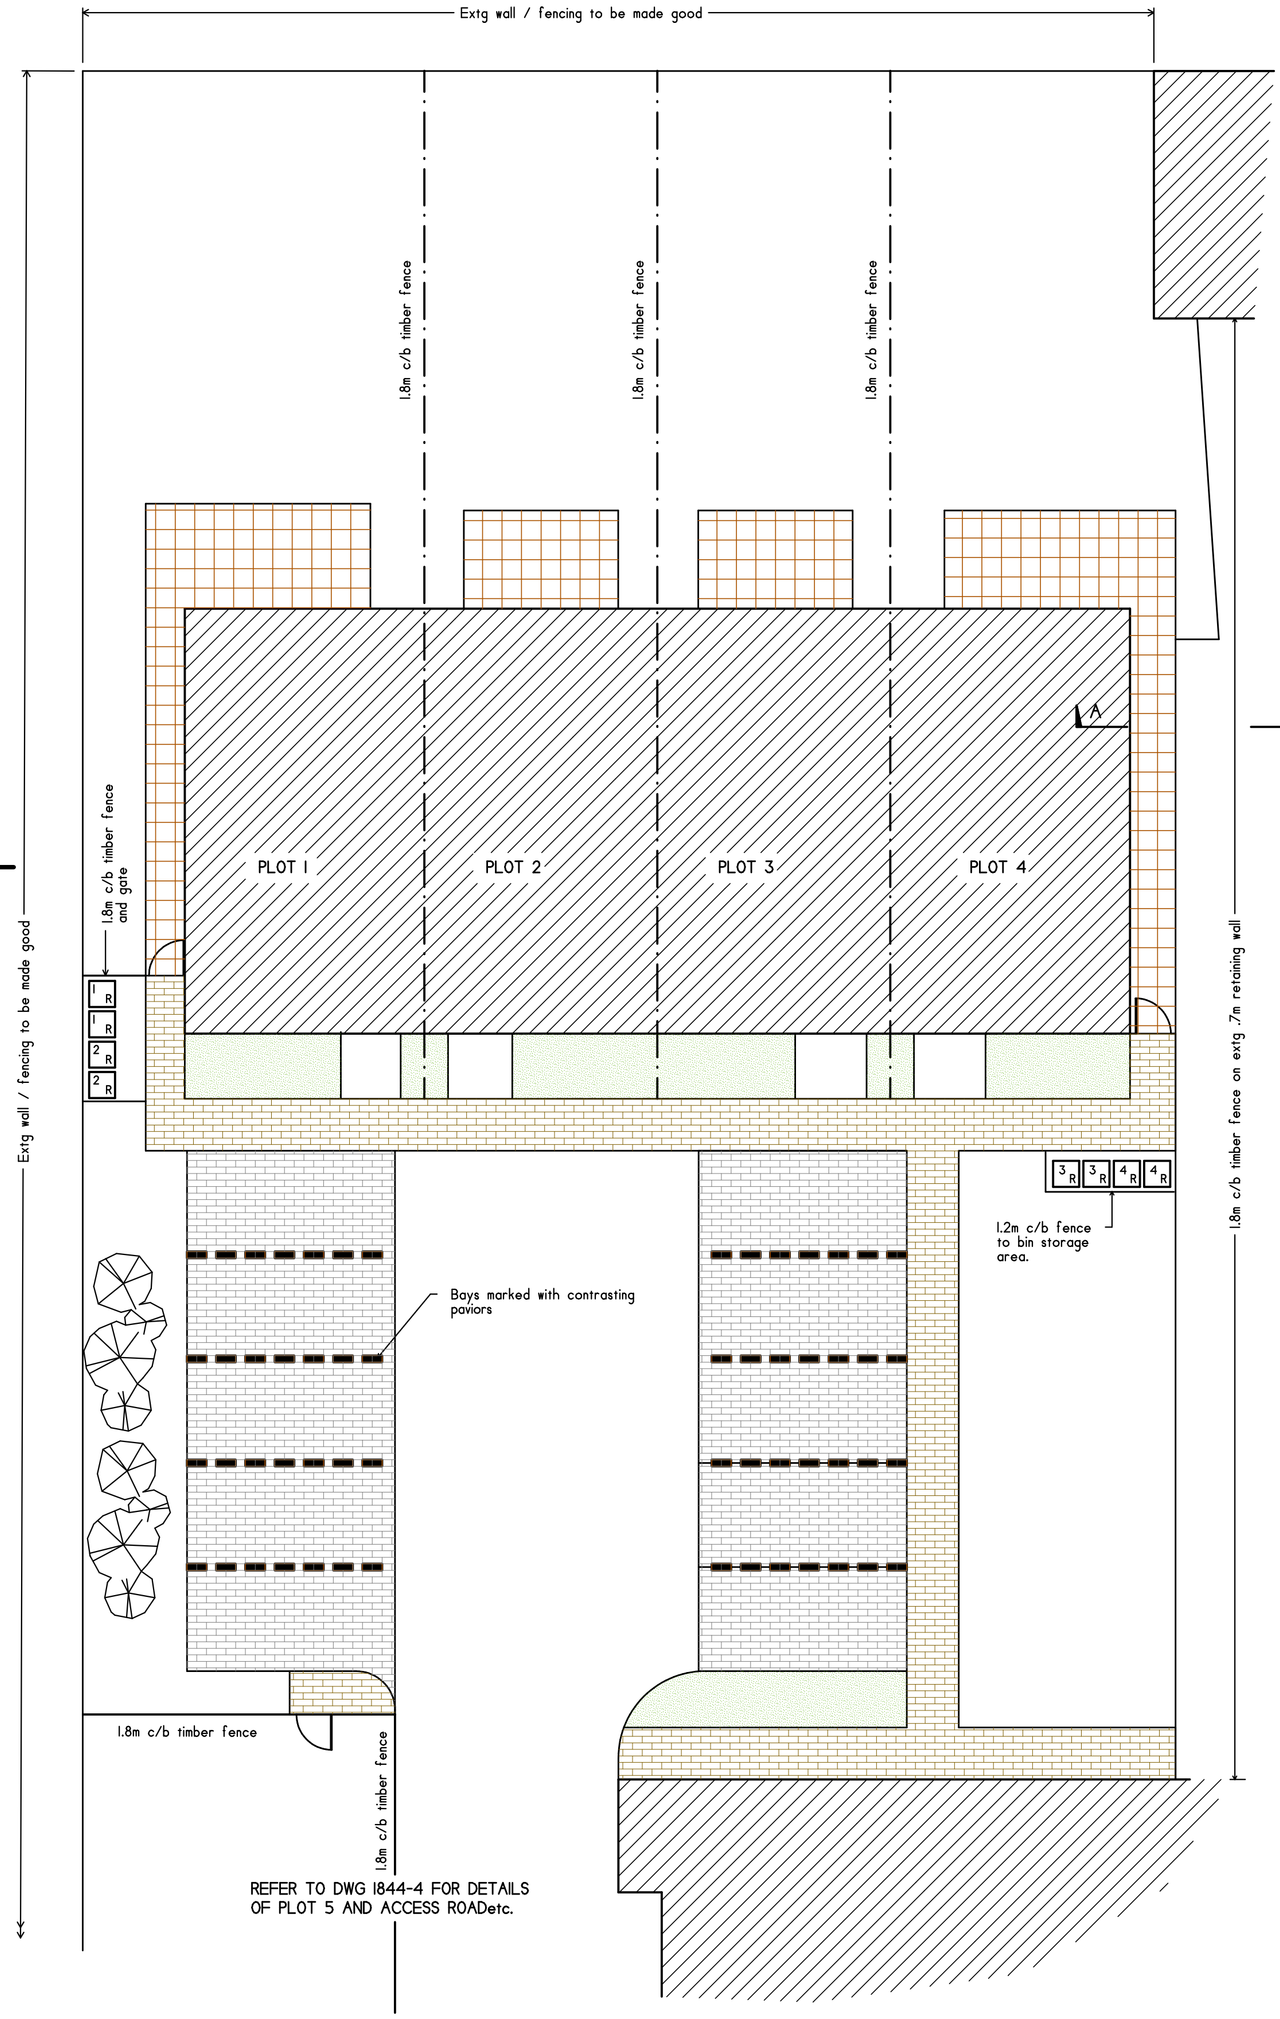

Site Plan 1:100

NOTES

1. No critical dimensions are to be scaled from this drawing. (except for planning purposes)
2. It is the contractors responsibility to ensure that all work is carried out in accordance with Local Authority and NHBC. requirements and that all plumbing and electrical work complies with the current regulations of the area water board and electricity board.
3. Any works carried out prior to the receipt of the necessary approvals are the responsibility of the client.
4. Whilst every effort has been made to obtain accurate information on the existing structure or site, it is essential that the contractor or client check at every stage and notify the Designer of any discrepancies.

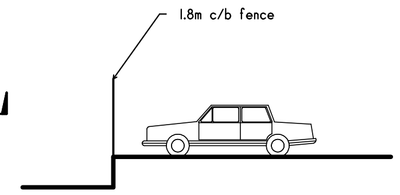

Section A-A 1:100

REV	DATE	DESCRIPTION

CLIENT:

J Chadwick esq

JOB TITLE:

Proposed residential development

27 Penhill Road
Lancing

DRAWING TITLE:

Plots 1 - 4
Plans. Elevations +
Landscaping details

Clive C. Gibbs
BUILDING CONSULTANT

30 Coleridge Close
Goring by Sea
Worthing. West Sussex

Telephone (01903) 243741

SCALE	As shown
DATE	November 10
DRAWN BY	CG
CHECKED BY	

DRAWING No. 10/1844-3

REV