

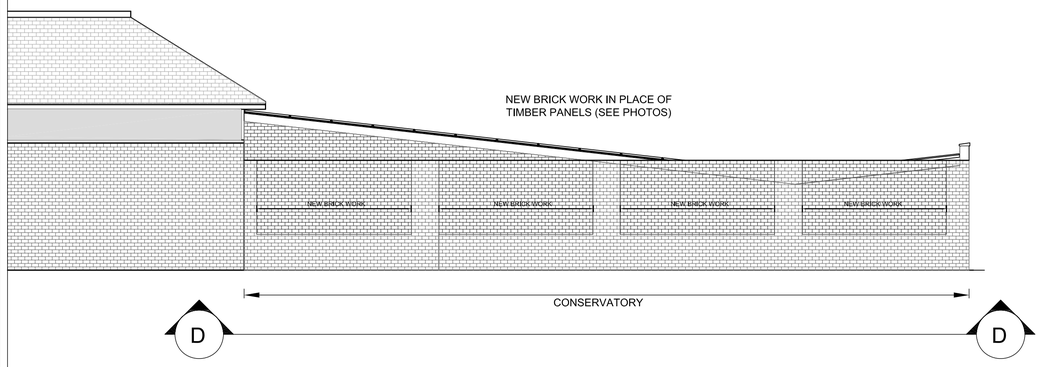



PROPOSED CONSERVATORY REAR ELEVATION (EAST)

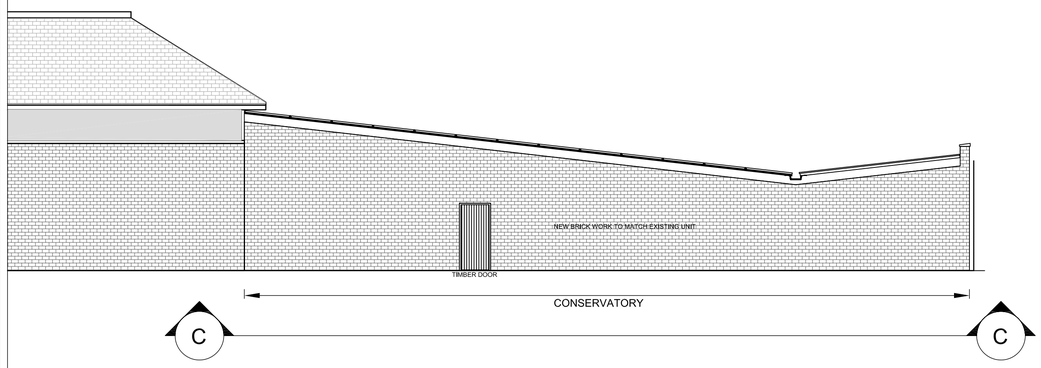


PROPOSED CONSERVATORY REAR ELEVATION (EAST)

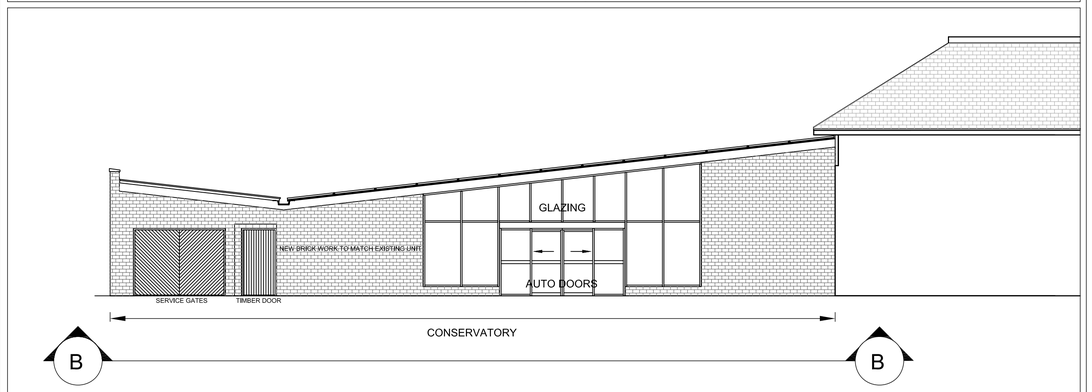


PROPOSED CONSERVATORY FRONT ELEVATION (WEST)

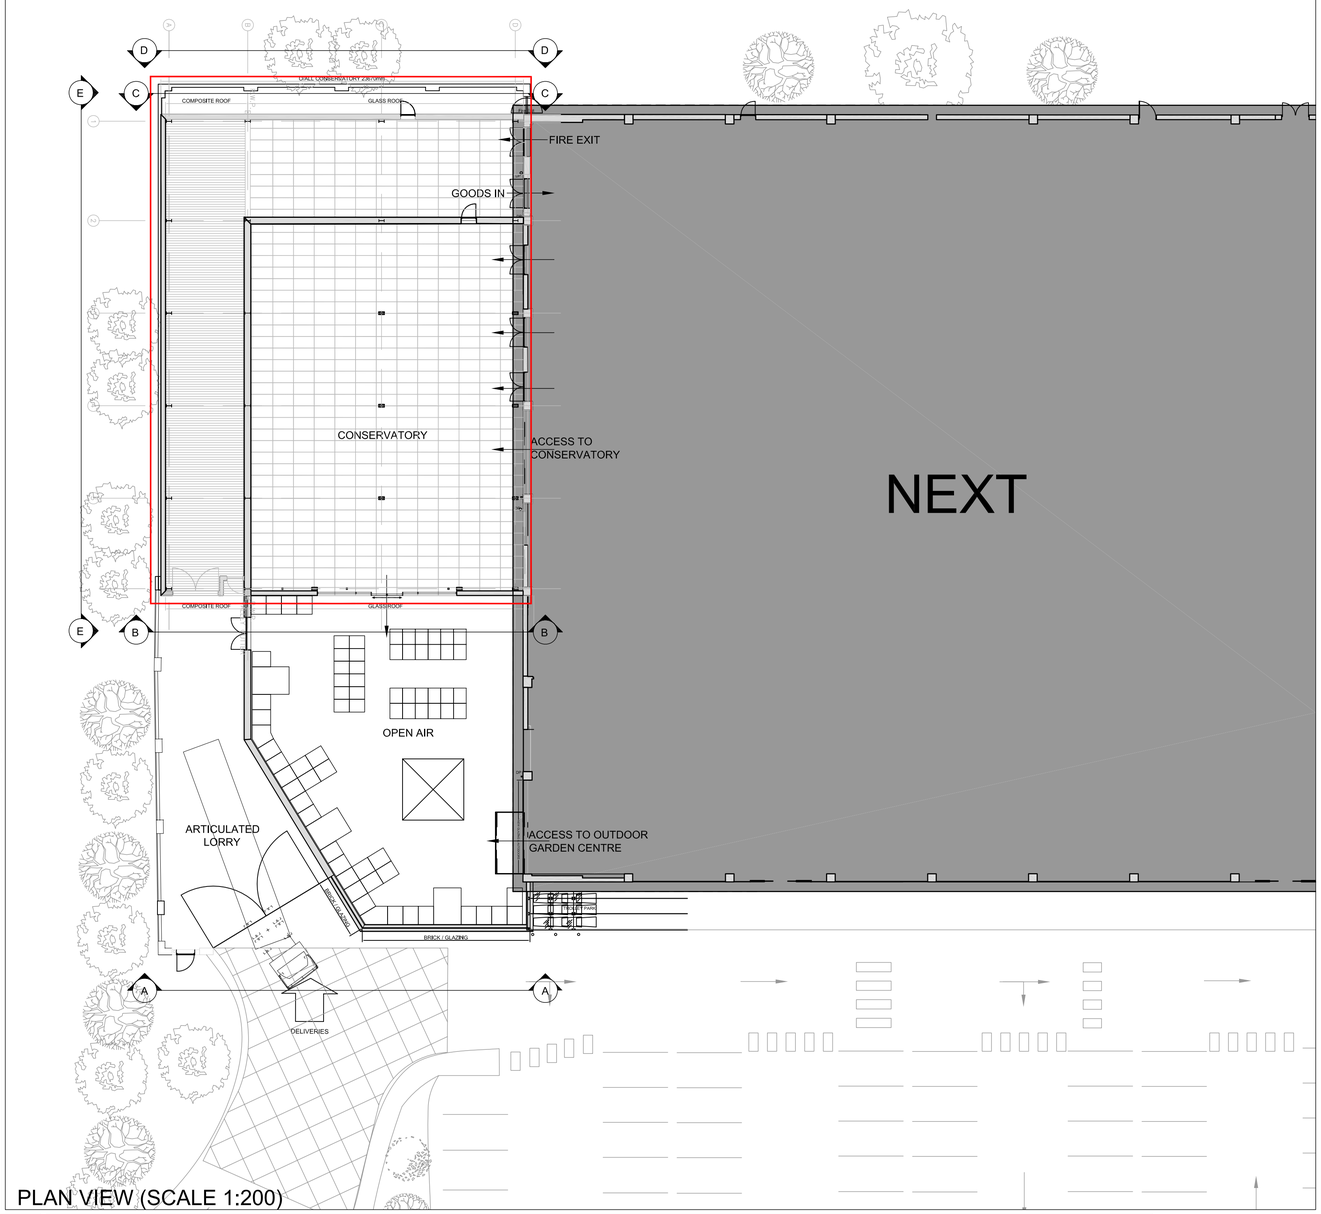

PLAN VIEW (SCALE 1:200)

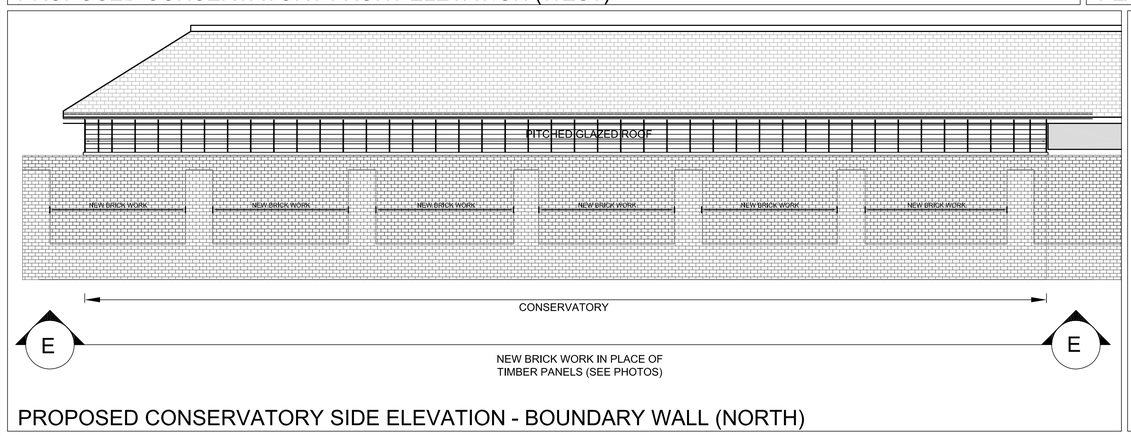

PROPOSED CONSERVATORY SIDE ELEVATION - BOUNDARY WALL (NORTH)

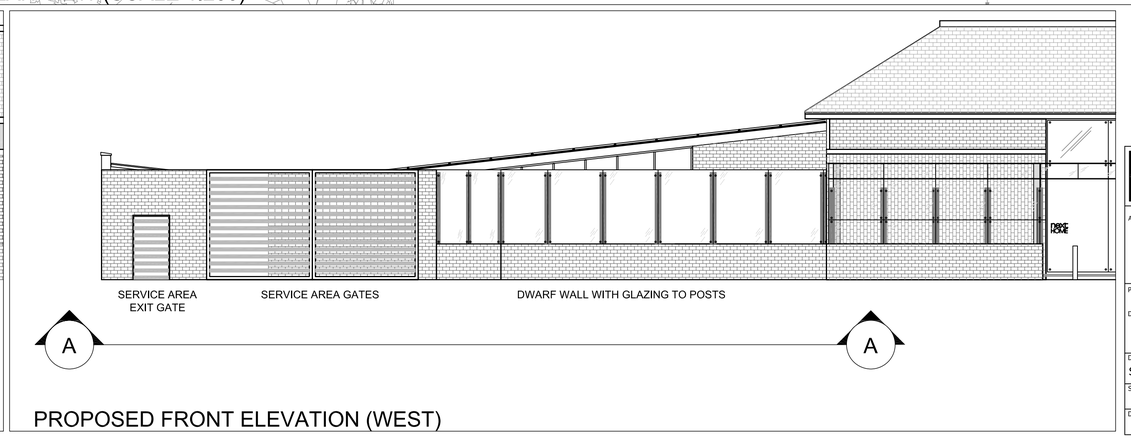

PROPOSED FRONT ELEVATION (WEST)

next
Shopfitting Department
Desford Road
Enderby,
LE19 4AT
Tel: +44 (0) 844 844 8888
Tel: +44 (0) 116 284 2111

ADDRESS:
HOLMBUSH CENTRE,
UPPER SHOREHAM ROAD,
SHOREHAM BY SEA,
WEST SUSSEX, BN43 6TD

PROJECT:
NEWSITE

DRAWING TITLE:
CONSERVATORY LAYOUT
PLANNING

DRAWING NUMBER:
SHOREHAM 111-122-001

SCALE	DATE
1:100 @ A1	12 11 2010
DRAWN BY: CDG	REVISION