0 1000 2000 3000 4000 mm

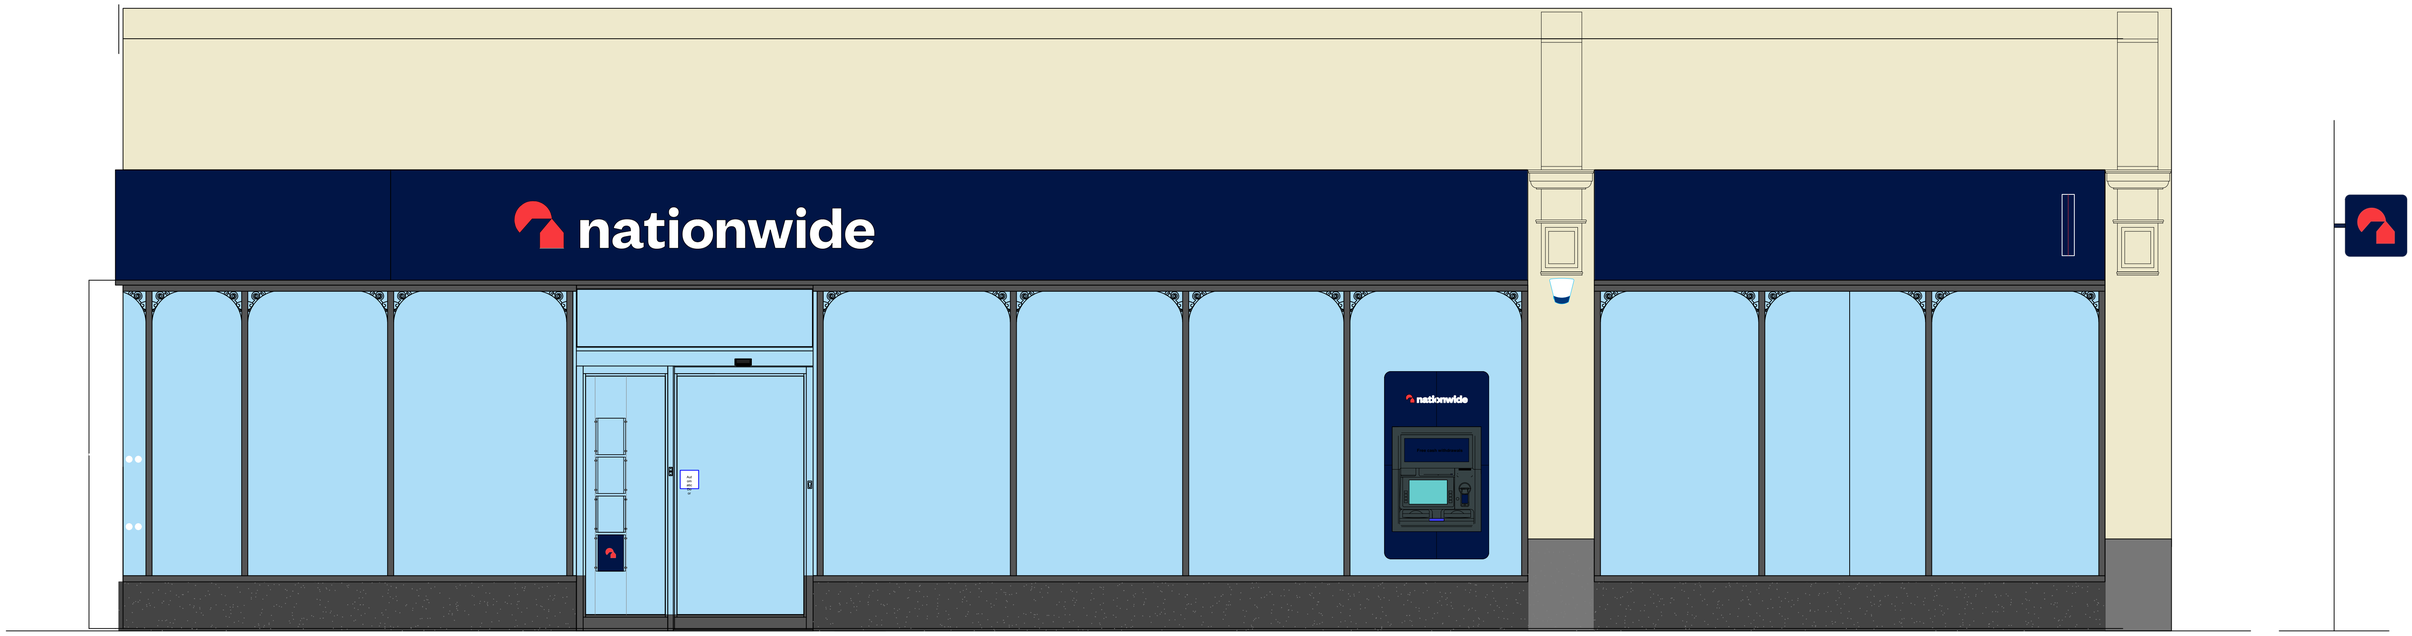

A&Q PARTNERSHIP
architecture | design | masterplanning | interiors

The Lux Building
2-4 Hoxton Square
London N1 6NU

t: 020 7613 2244
w: www.aqp.co.uk
e: london@aqp.co.uk

DIMENSION AT ORIGINAL SHEET SIZE. DO NOT SCALE
CONTRACTORS MUST CHECK ALL DIMENSIONS ON SITE.
ONLY FIGURED DIMENSIONS ARE TO BE WORKED FROM. DISCREPANCIES MUST BE REPORTED TO THE ARCHITECT BEFORE PROCEEDING.
ALL PROPRIETORY GOODS AND MATERIALS ARE TO BE FITTED IN ACCORDANCE WITH MANUFACTURER'S INSTRUCTIONS, CODES OF PRACTICE AND BRITISH STANDARDS.

ALL REFERENCES SHOULD BE READ IN CONJUNCTION WITH THE MOST CURRENT NATIONWIDE DESIGN GUIDES.
© THIS DRAWING IS COPYRIGHT A&Q PARTNERSHIP LTD.

CLIENT
nationwide

WORTHING
Defib & Bleed Kit Installation Programme

FIRST ISSUE	MC	01/07/2026
REVISIONS	BY	DATE

BRANCH NAME: 7/11 Montague Street, Worthing, BN11 3AX
BRANCH PREFIX: 0349

DRAWING TYPE: FOR PLANNING
EXISTING FRONT ELEVATION

SCALE @ A1:	SCALE @ A3:	DATE DRAWN:	STATUS:	PROPERTY LOCATION CODE:	DRAWING REF NO:	REV.
1:25	1:50	01/07/2026	P	WO13	EX.01.E1	
DRAWN BY: MC	CHECKED BY: AQP	JOB REF: 26022				