92 SINGLETON CRESCENT, GORING

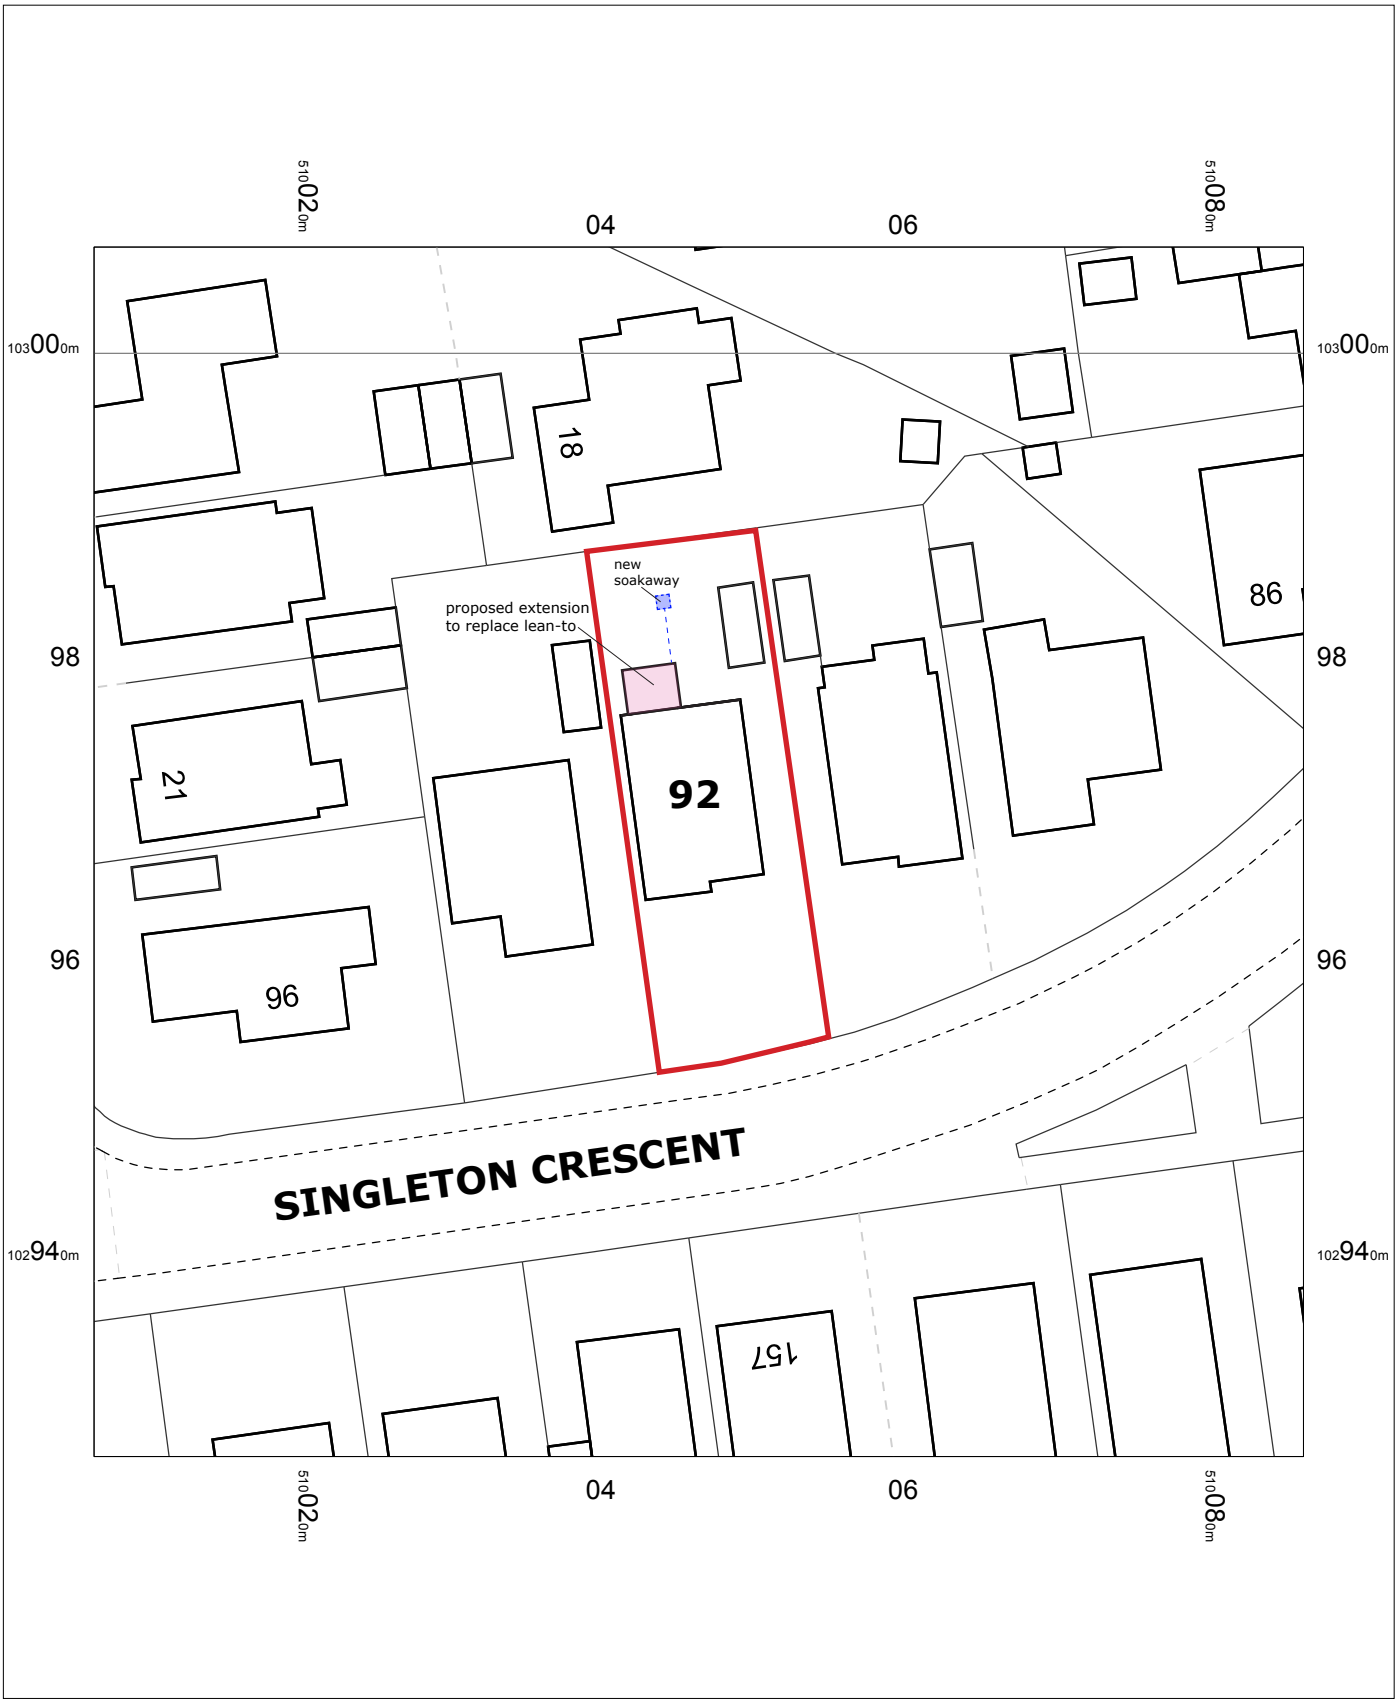

92 Singleton Crescent,
Goring,
Worthing,
West Sussex
BN12 5DJ

OS MasterMap 1250/2500/10000 scale
Wednesday, October 7, 2026, ID: CM-01300876
www.centremapslive.co.uk

1:500 scale print at A4, Centre: 510046 E, 102967 N

©Crown Copyright Ordnance Survey. Licence no. AC0000849896

N

Wayne Gander MCIAT
Chartered Architectural Technologist
98 Durrington Lane, Worthing,
West Sussex BN13 2RQ
M 07808 887896
E waynegander08@gmail.com

CIAT CHARTERED PRACTICE