3 Culver Court, Culver Road, Lancing, BN15 9BF
07 July 2025

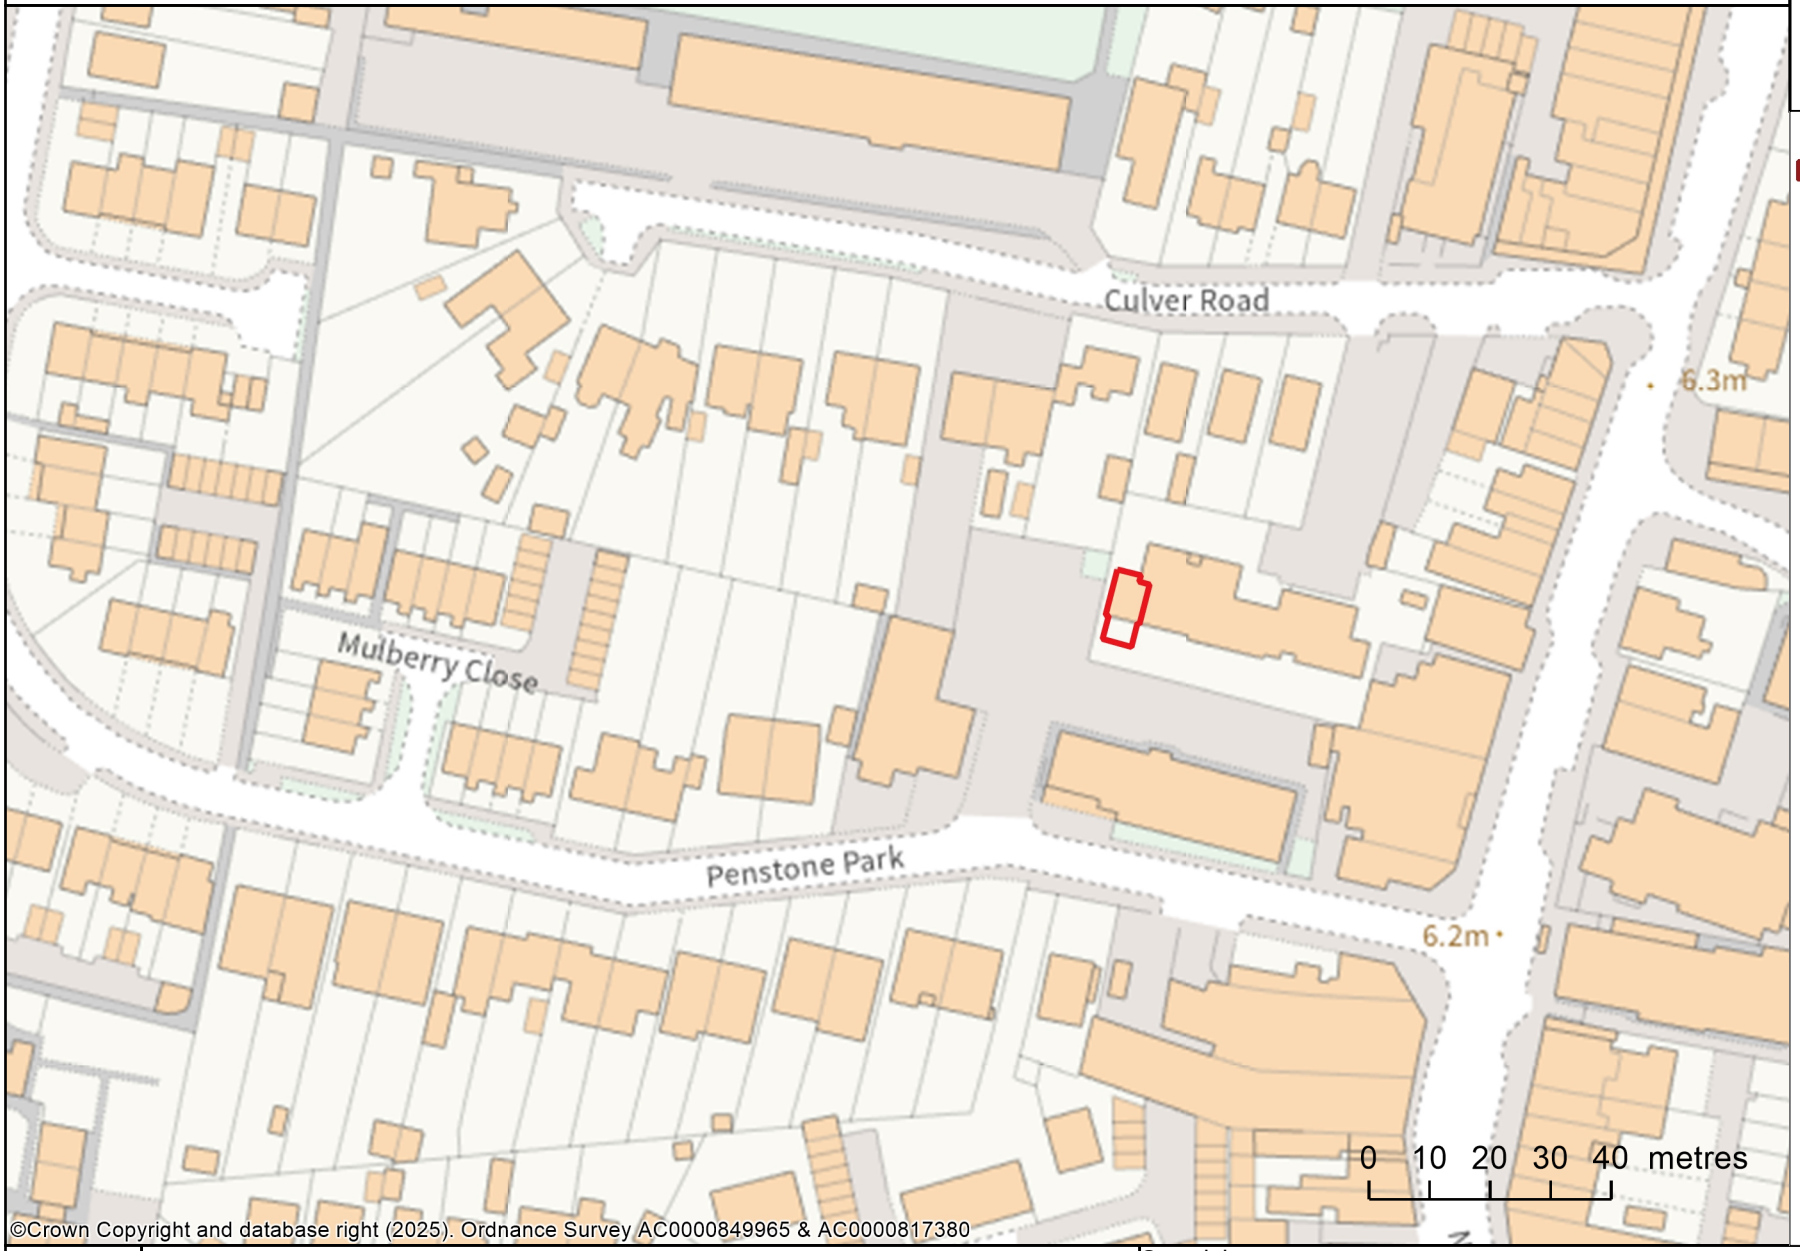

ADUR DISTRICT COUNCIL

Basemap API Road

Adur Worthing Boundary

©Crown Copyright and database right (2025). Ordnance Survey AC0000849965 & AC0000817380

Location Plan 1:1250

Mike Peckham

Copyright:
This map is reproduced from Ordnance Survey material with the permission of Ordnanace Survey on behalf of the Controller of Her Majesty's Stationery Office Crown Copyright. Unauthorised reproduction infringes Crown copyright and may lead to prosecution or civil proceedings. Licence Number 100024321 & 100018824, 2019