
Site Plan 104 Broadwater Street West Worthing BN14 9DF

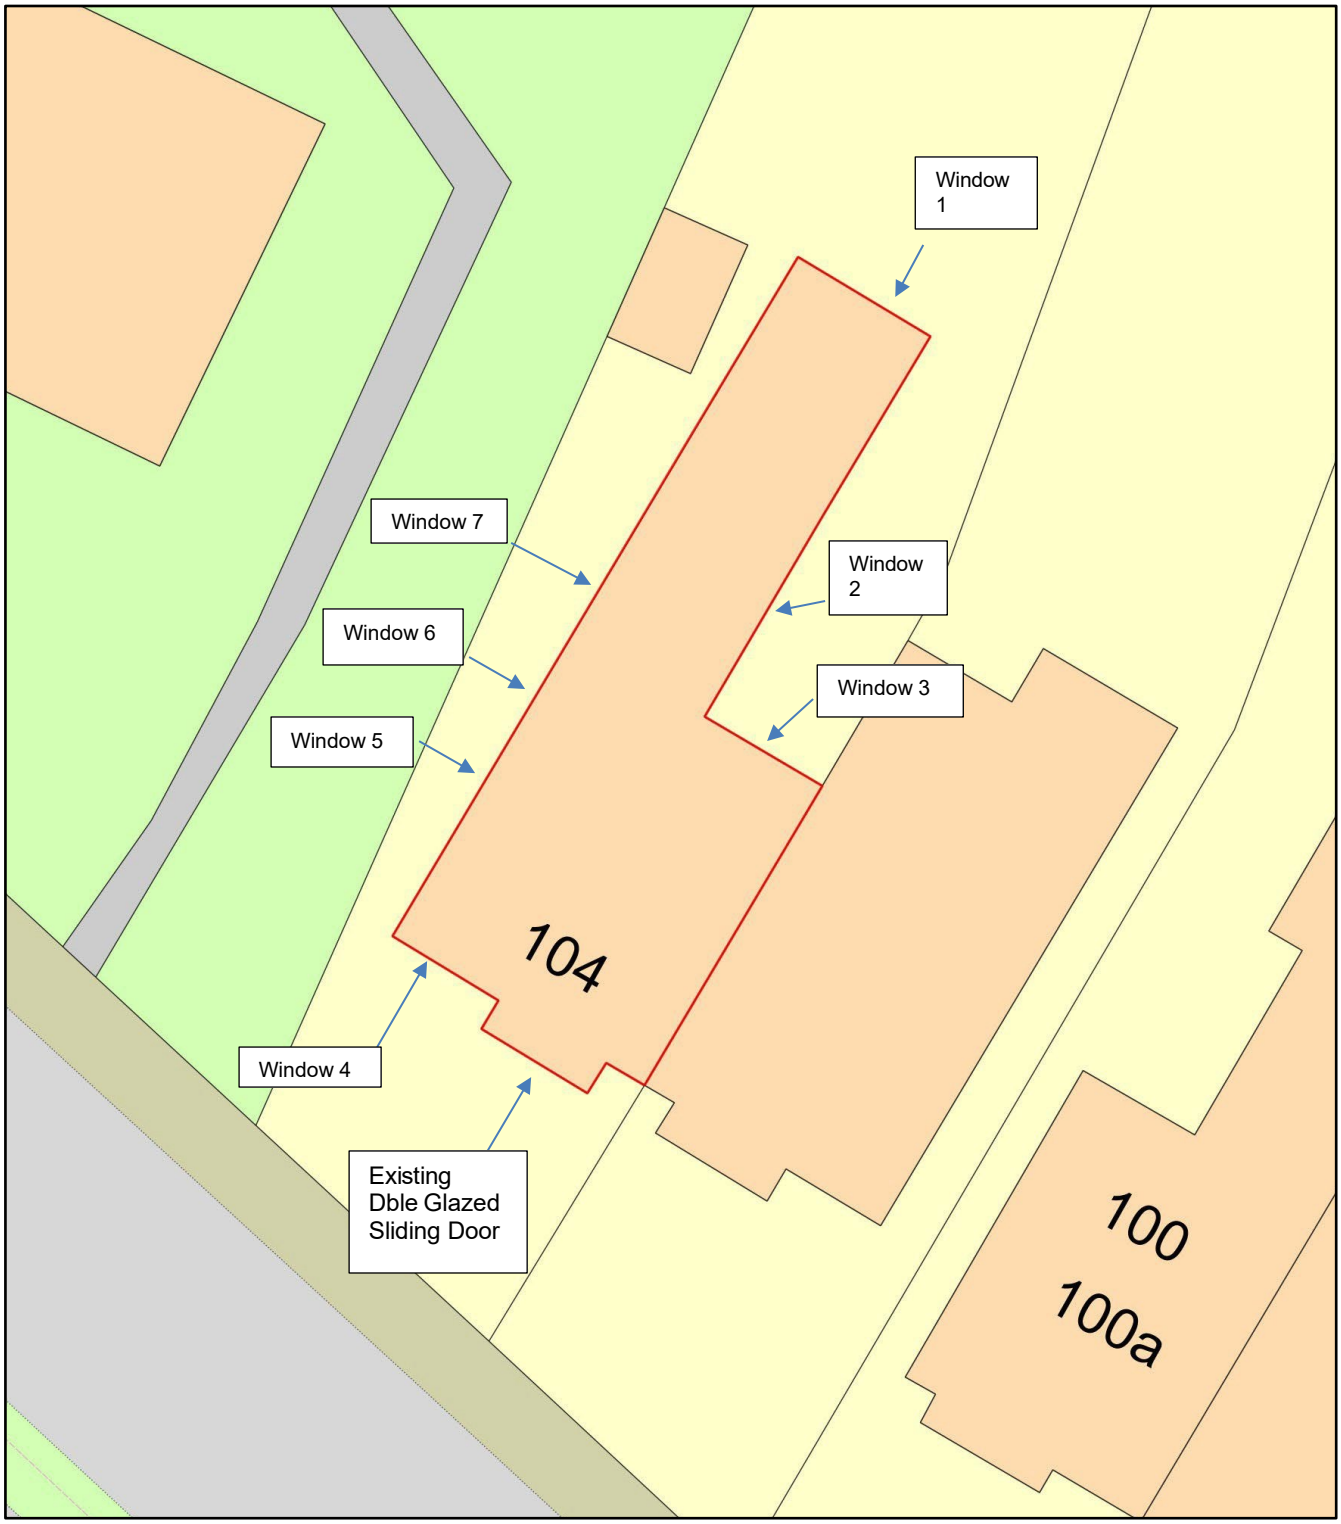

0 10
Metres

N

ReQuestaPlan

Plan Produced for: Josh and Jordan Jenner

Date Produced: 21 May 2023

Plan Reference Number: TQRQM23141142936077

Scale: 1:200 @ A4

© Crown copyright and database rights 2023 OS 100042766