

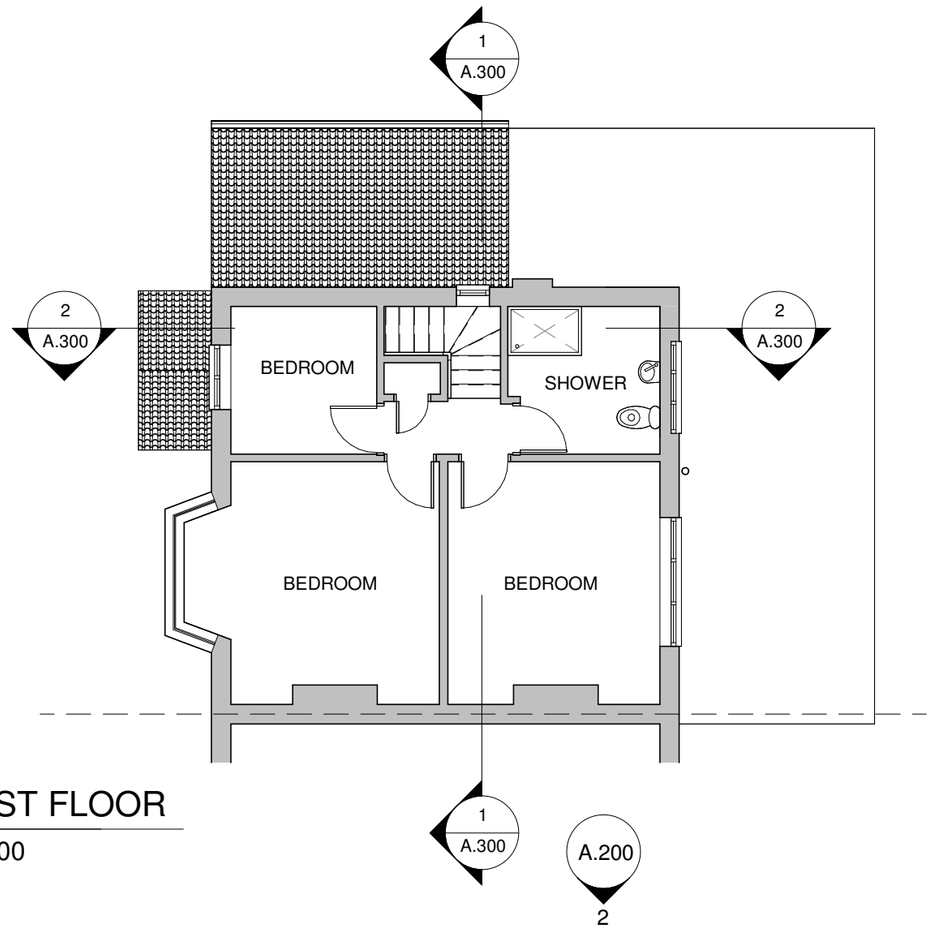


2 FIRST FLOOR
1 : 100

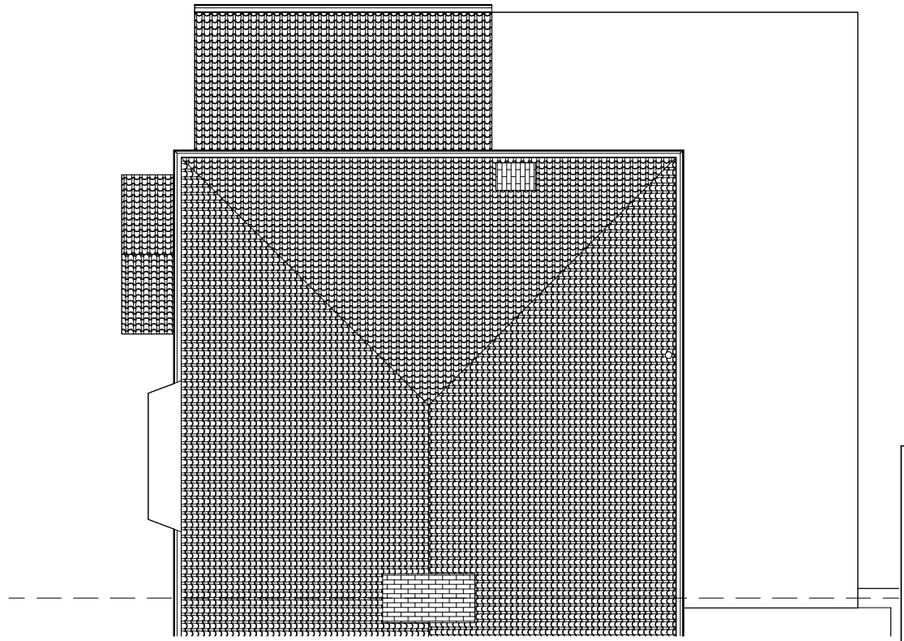

3 ROOF PLAN
1 : 100

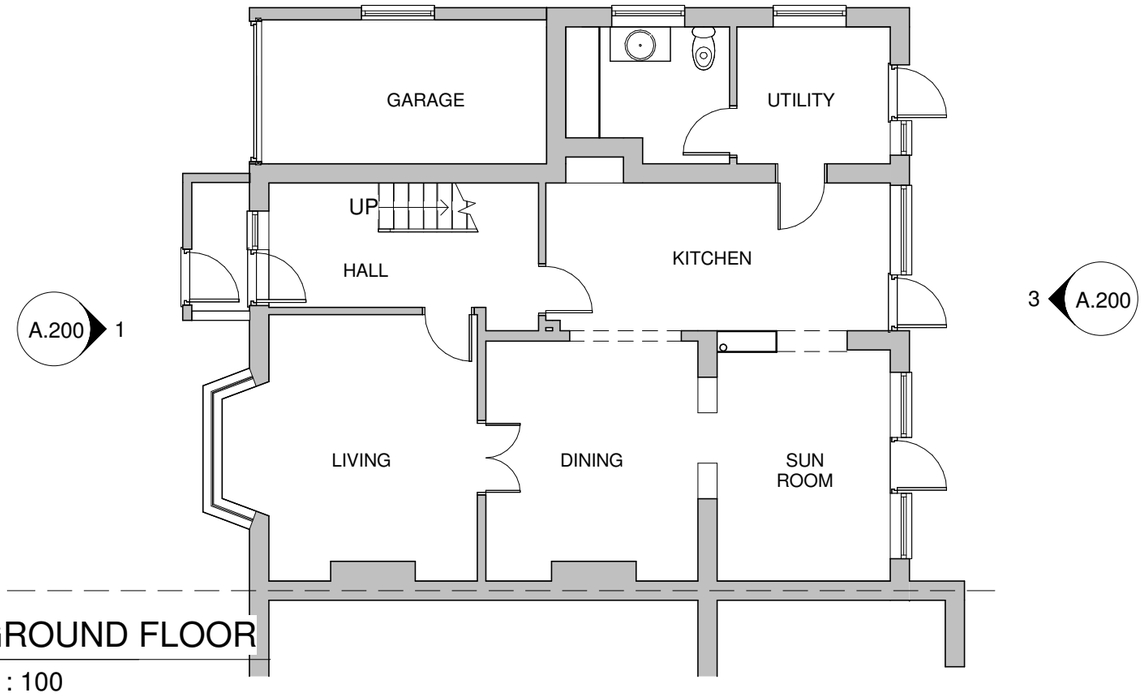

1 GROUND FLOOR
1 : 100



VISUAL SCALE 1:100 @ A3

KRONA DESIGN
ARCHITECTURAL DESIGN & DRAFTING
4 Union Place | Worthing | BN11 1LG
info@kronadesign.co.uk | kronadesign.co.uk
Tel: 01903 256150 Mob: 07827 994111

PROJECT
Loft Conversion

ADDRESS
8 Beaumont Road
Worthing

TITLE
Existing Plans

CLIENT
Mr & Mrs Fisher

DRAWN	STATUS	DATE
JLB	Design	11/11/24

SCALE (@ A3)	PROJECT NUMBER
1 : 100	KD.1638

DRAWING NUMBER	REV
A.100	

© KRONA DESIGN