

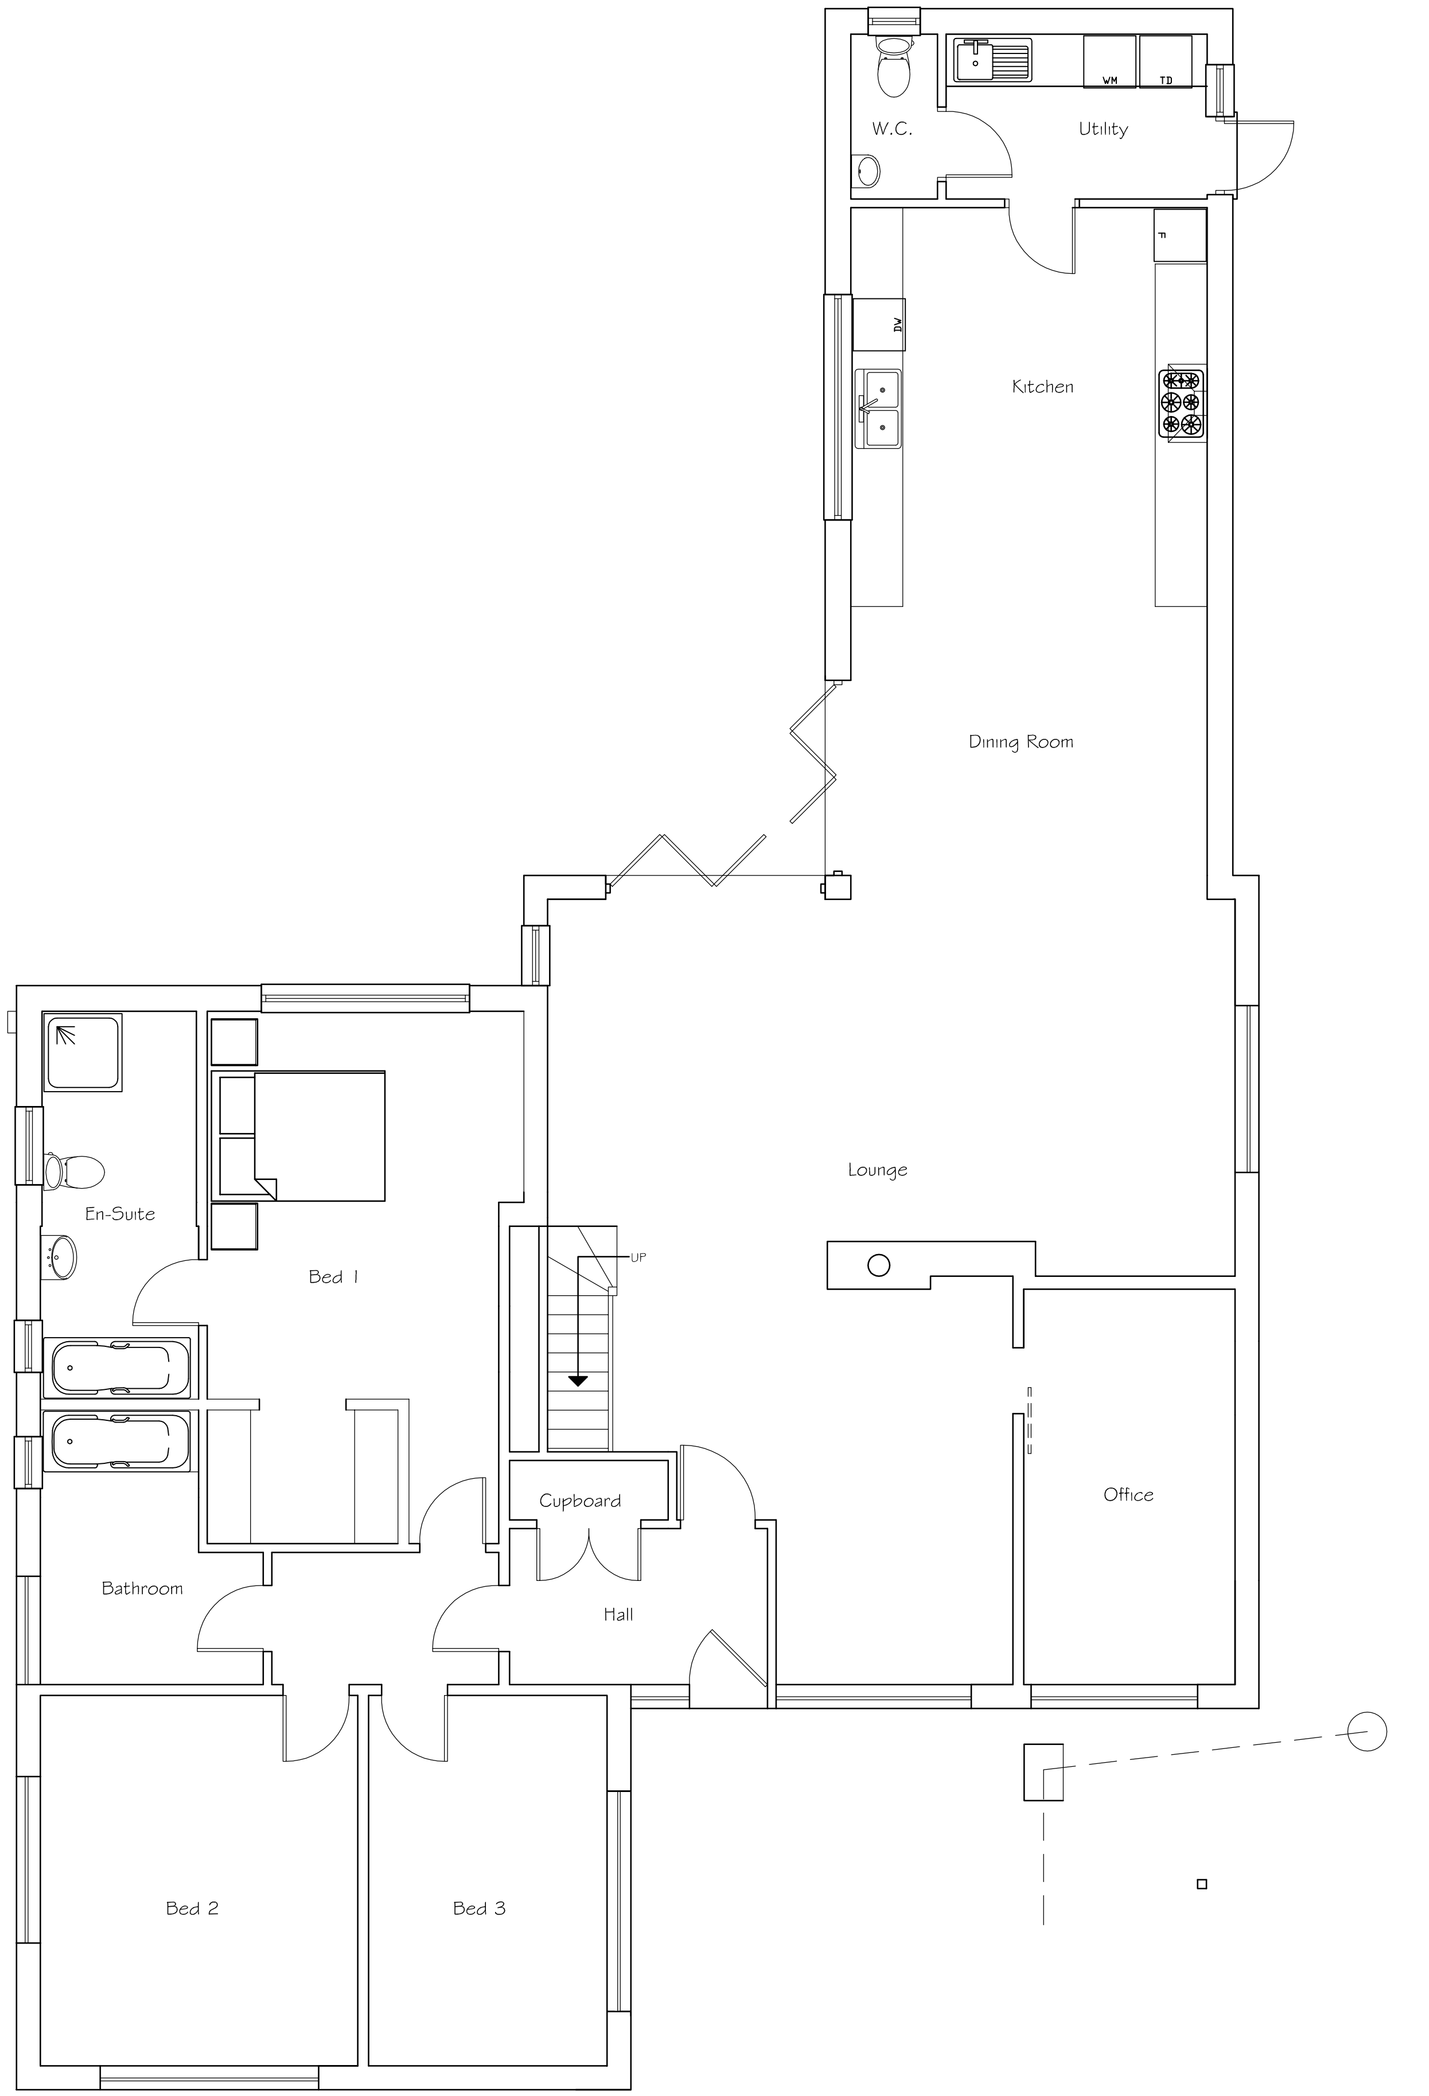


Existing Ground Floor Plan

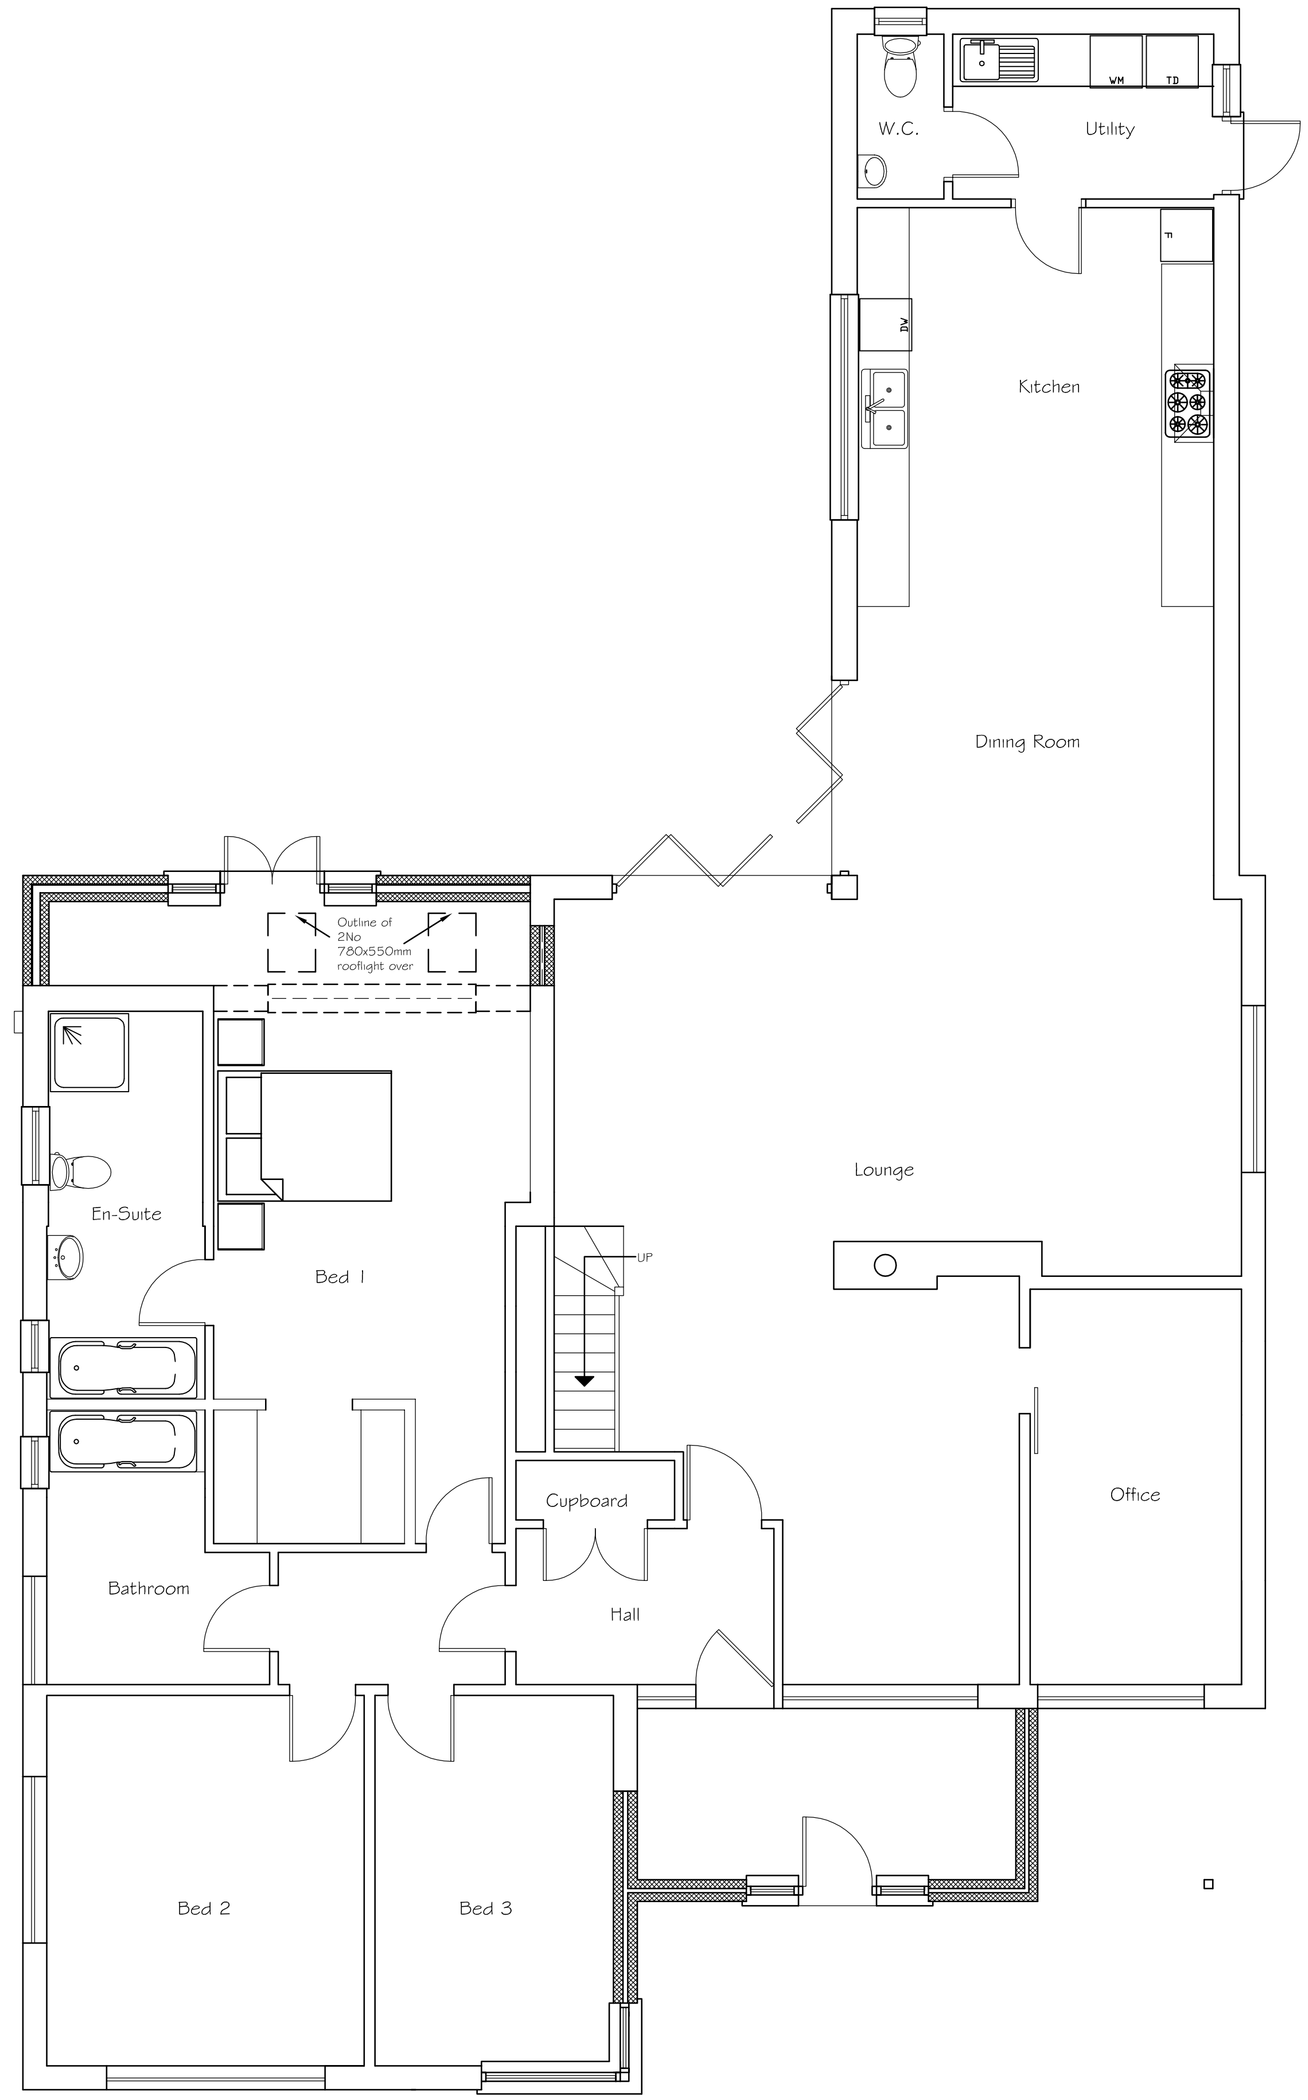

Proposed Ground Floor Plan

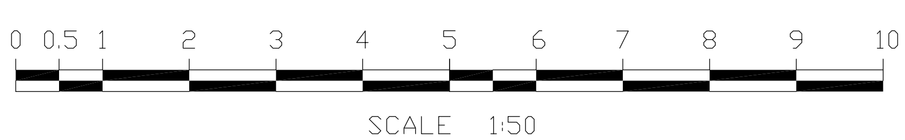

Tony Rogers
Building Consultants
Address: 40 Dawn Crescent, Upper Beeding
West Sussex, BN44 3WH
Telephone: 01903 815225 Fax: 01903 815225

Rev.	Date:	Revision Description:
A	April 2024	Scale bar altered

Client: MR M Peart

Address: 5 Winterton Way
Shoreham-by-Sea
West Sussex
BN43 5RE

Project: Proposed front porch and rear extension

Scale: 1:50

Date: March 2024

Drawing No: 08/389/01

Drawn By: AWR

Revision: A