




Existing Front (East) Elevation

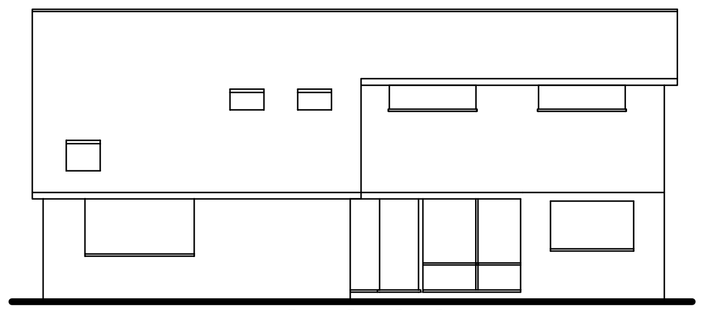


Existing Side (North) Elevation

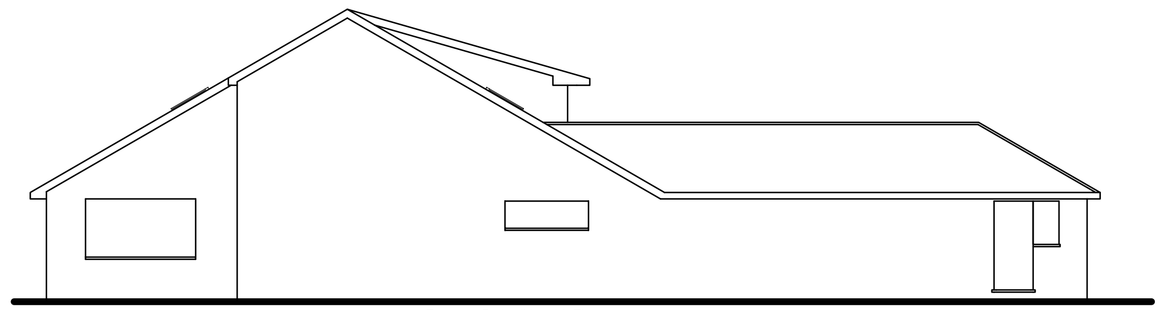


SCALE 1:100

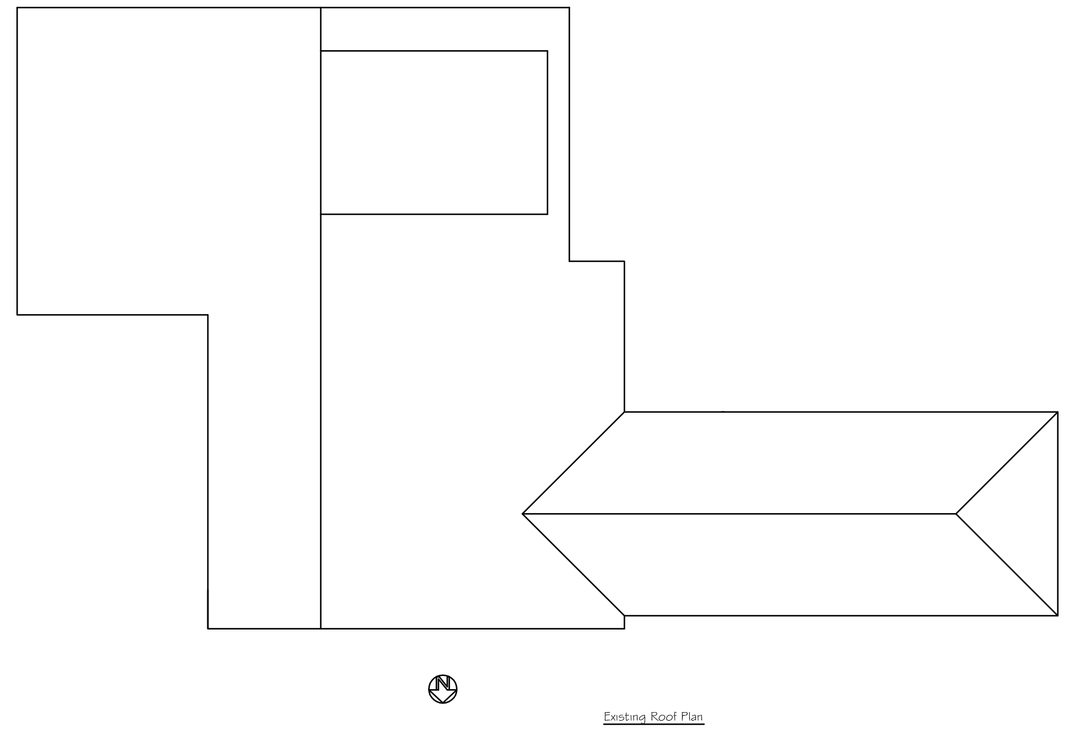

Existing Roof Plan

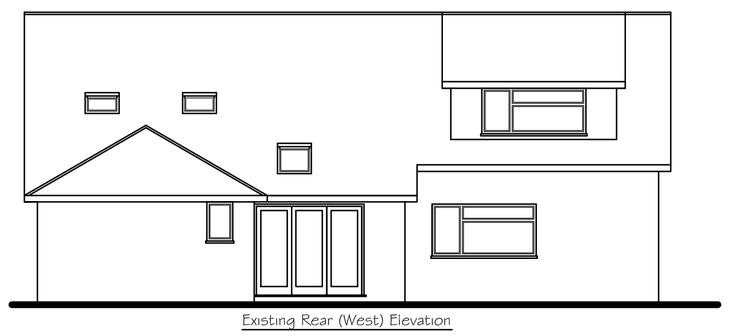

Existing Rear (West) Elevation

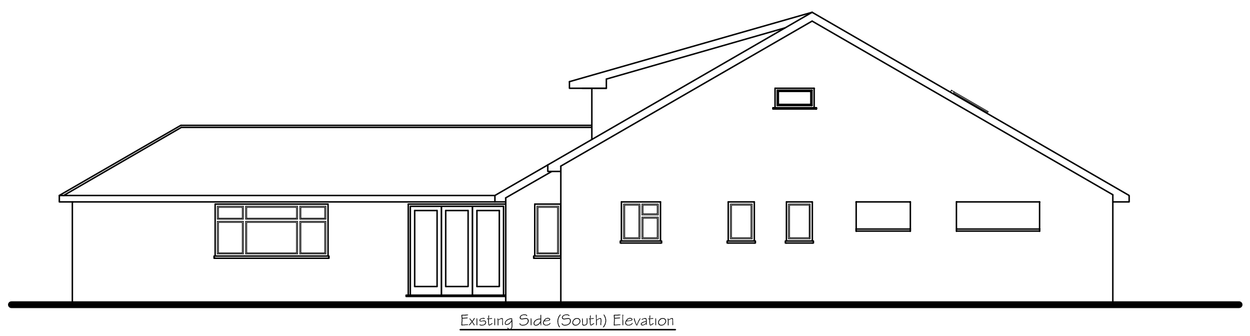

Existing Side (South) Elevation

Tony Rogers
Building Consultants
Address: 40 Dawn Crescent, Upper Beeding
West Sussex, BN44 3WH
Telephone: 01903 815225 Fax: 01903 815225

Rev.	Date:	Revision Description:

Client: MR M Peart

Address: 5 Winterton Way
Shoreham-by-Sea
West Sussex
BN43 5RE

Project: Proposed front porch and rear extension

Scale: 1:100

Date: March 2024

Drawing No: 08/389/02

Drawn By: AWR

Revision: