

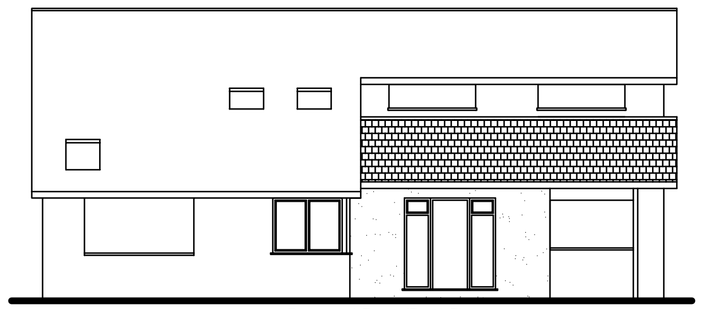



Proposed Front (East) Elevation

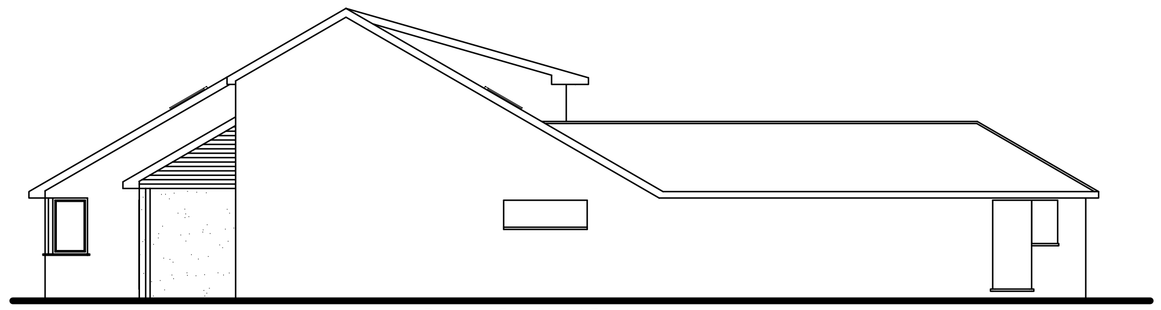


Proposed Side (North) Elevation

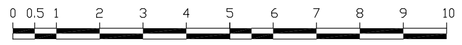


SCALE 1:100

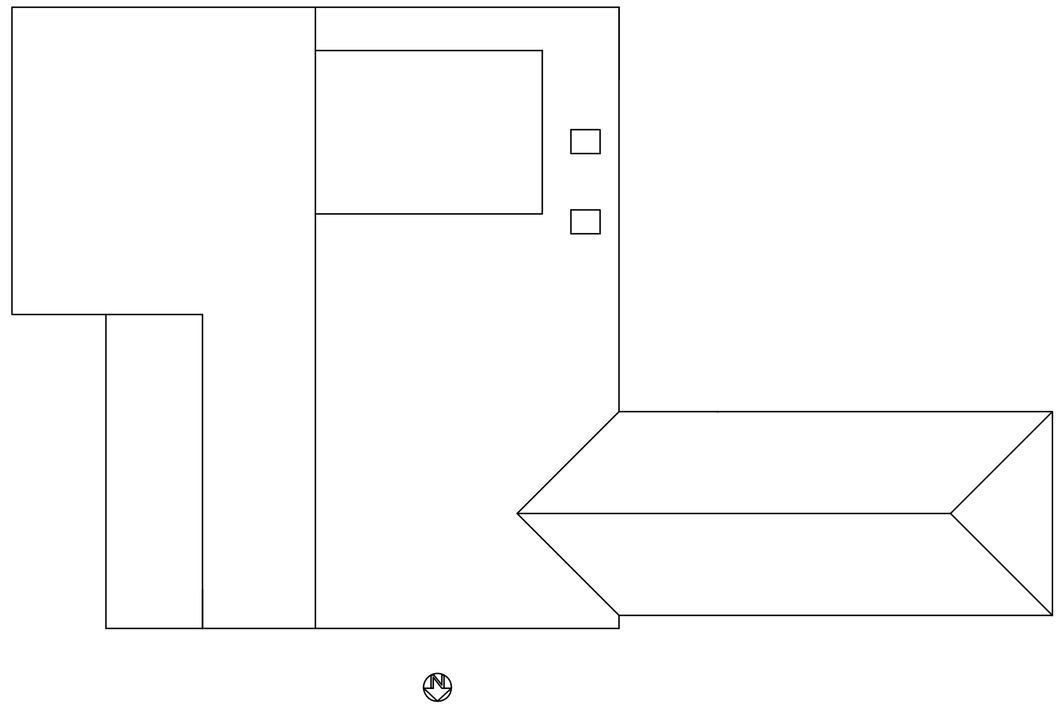

Proposed Roof Plan

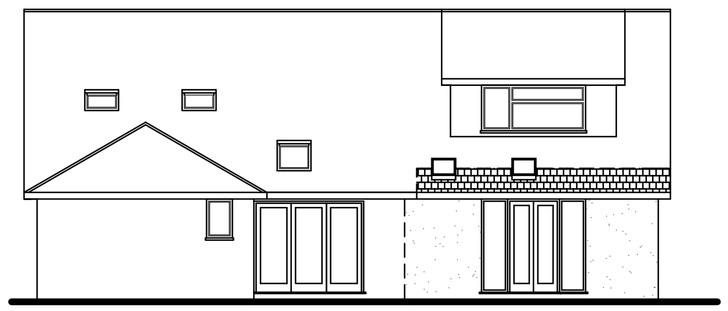

Proposed Rear (West) Elevation

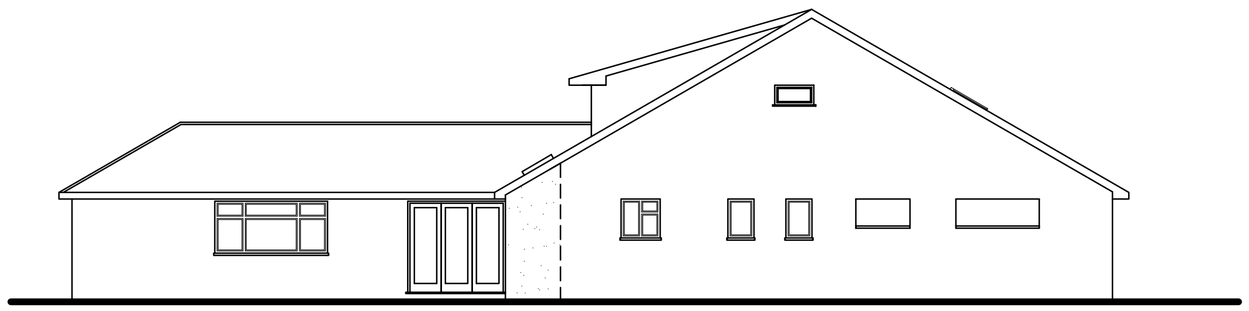

Proposed Side (South) Elevation

Tony Rogers
Building Consultants
Address: 40 Dawn Crescent, Upper Beeding
West Sussex, BN44 3WH
Telephone: 01903 815225 Fax: 01903 815225

Rev.	Date:	Revision Description:

Client:	MR M Peart
Address:	5 Winterton Way Shoreham-by-Sea West Sussex BN43 5RE
Project:	Proposed front porch and rear extension
Scale:	1:100
Date:	March 2024
Drawing No:	08/389/03
Drawn By:	AWR
Revision:	