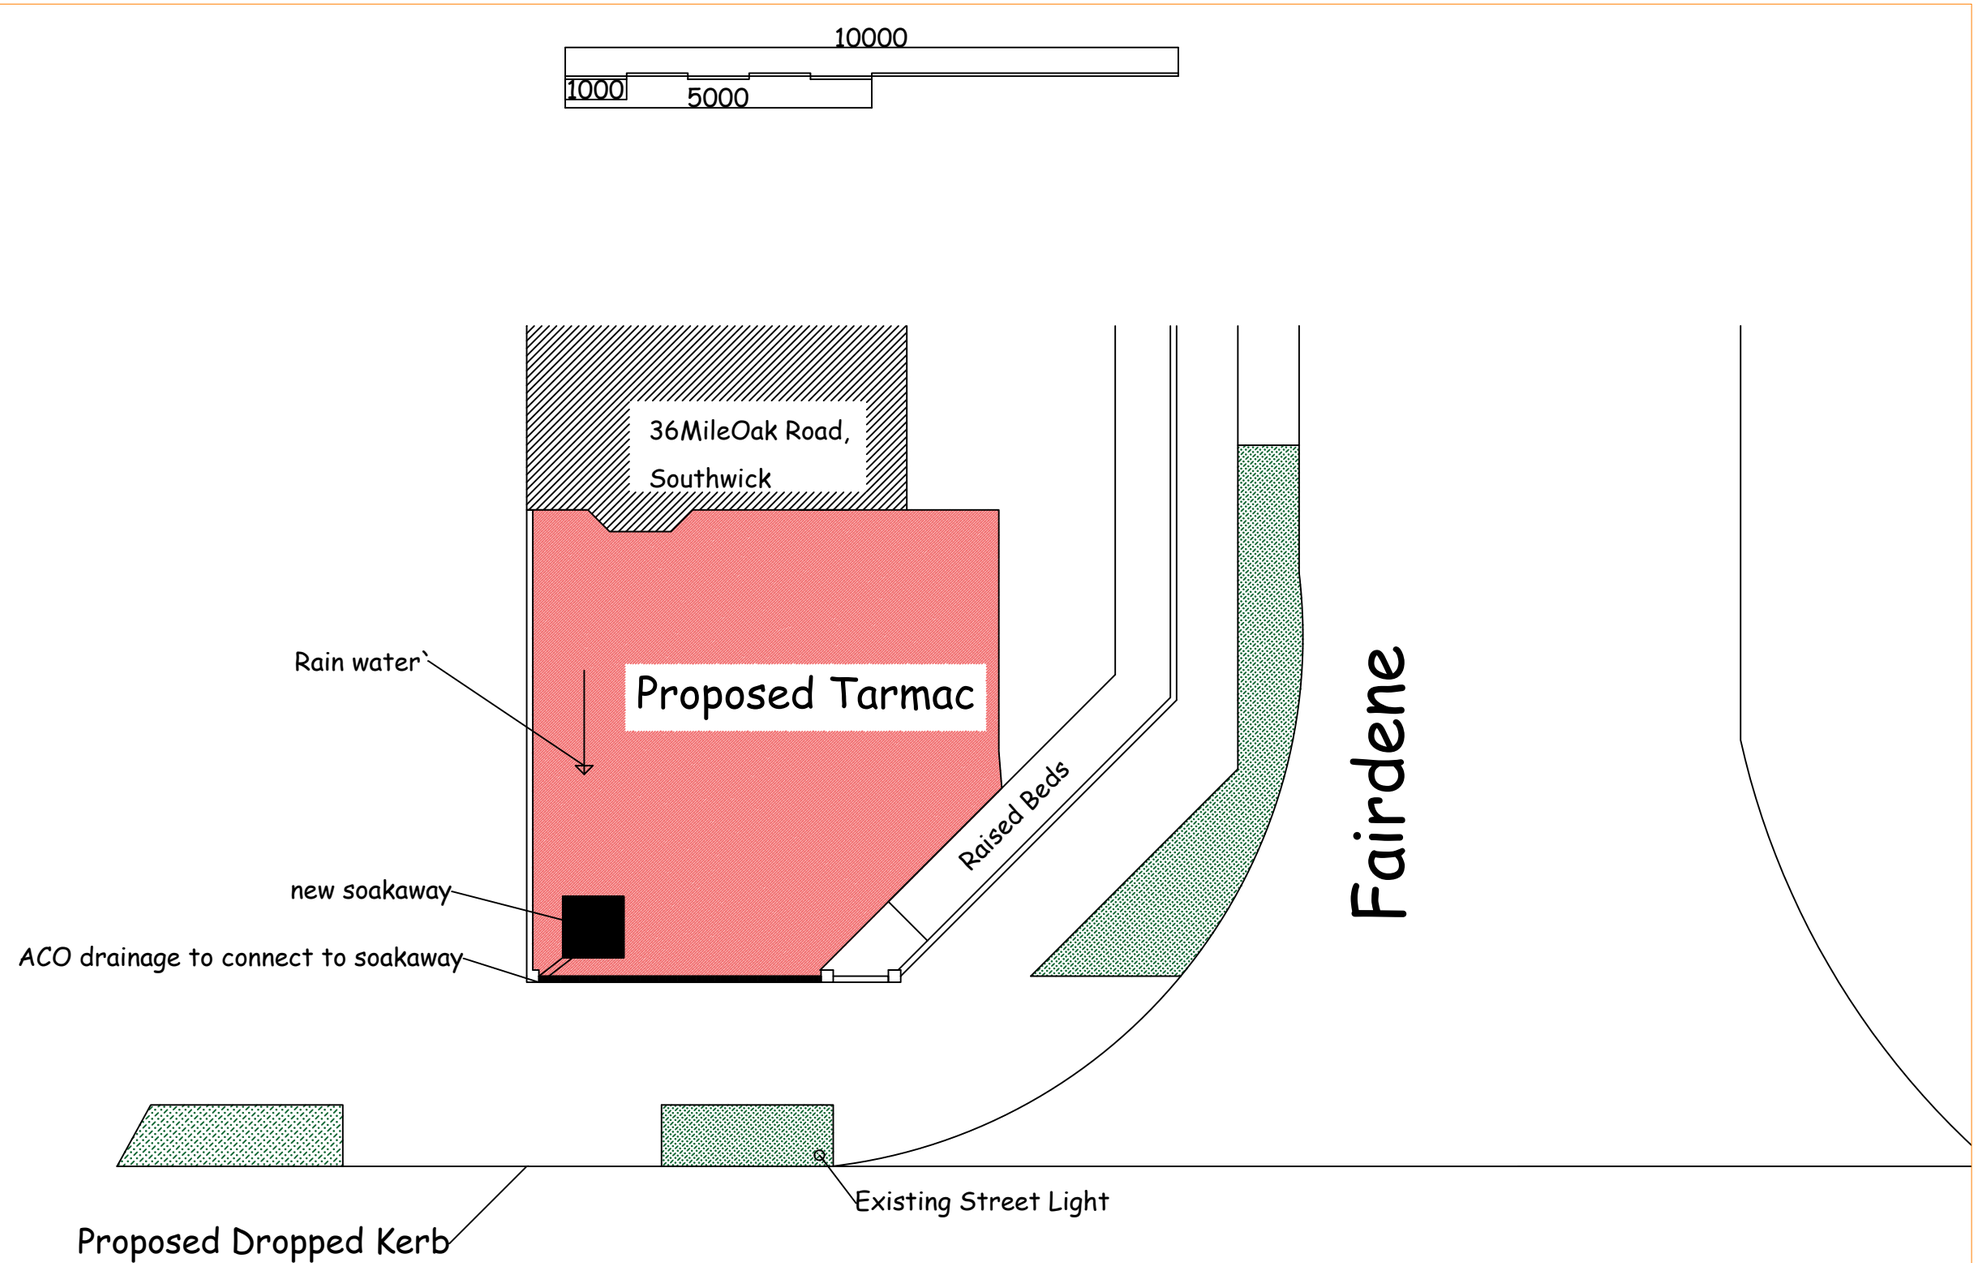


# Mile Oak Road

05/04/2021

scale 1:100

36 Mile Oak Road, Southwick, BN42 4QE

plan view design

www.planviewdesign.co.uk info@planviewdesign.co.uk