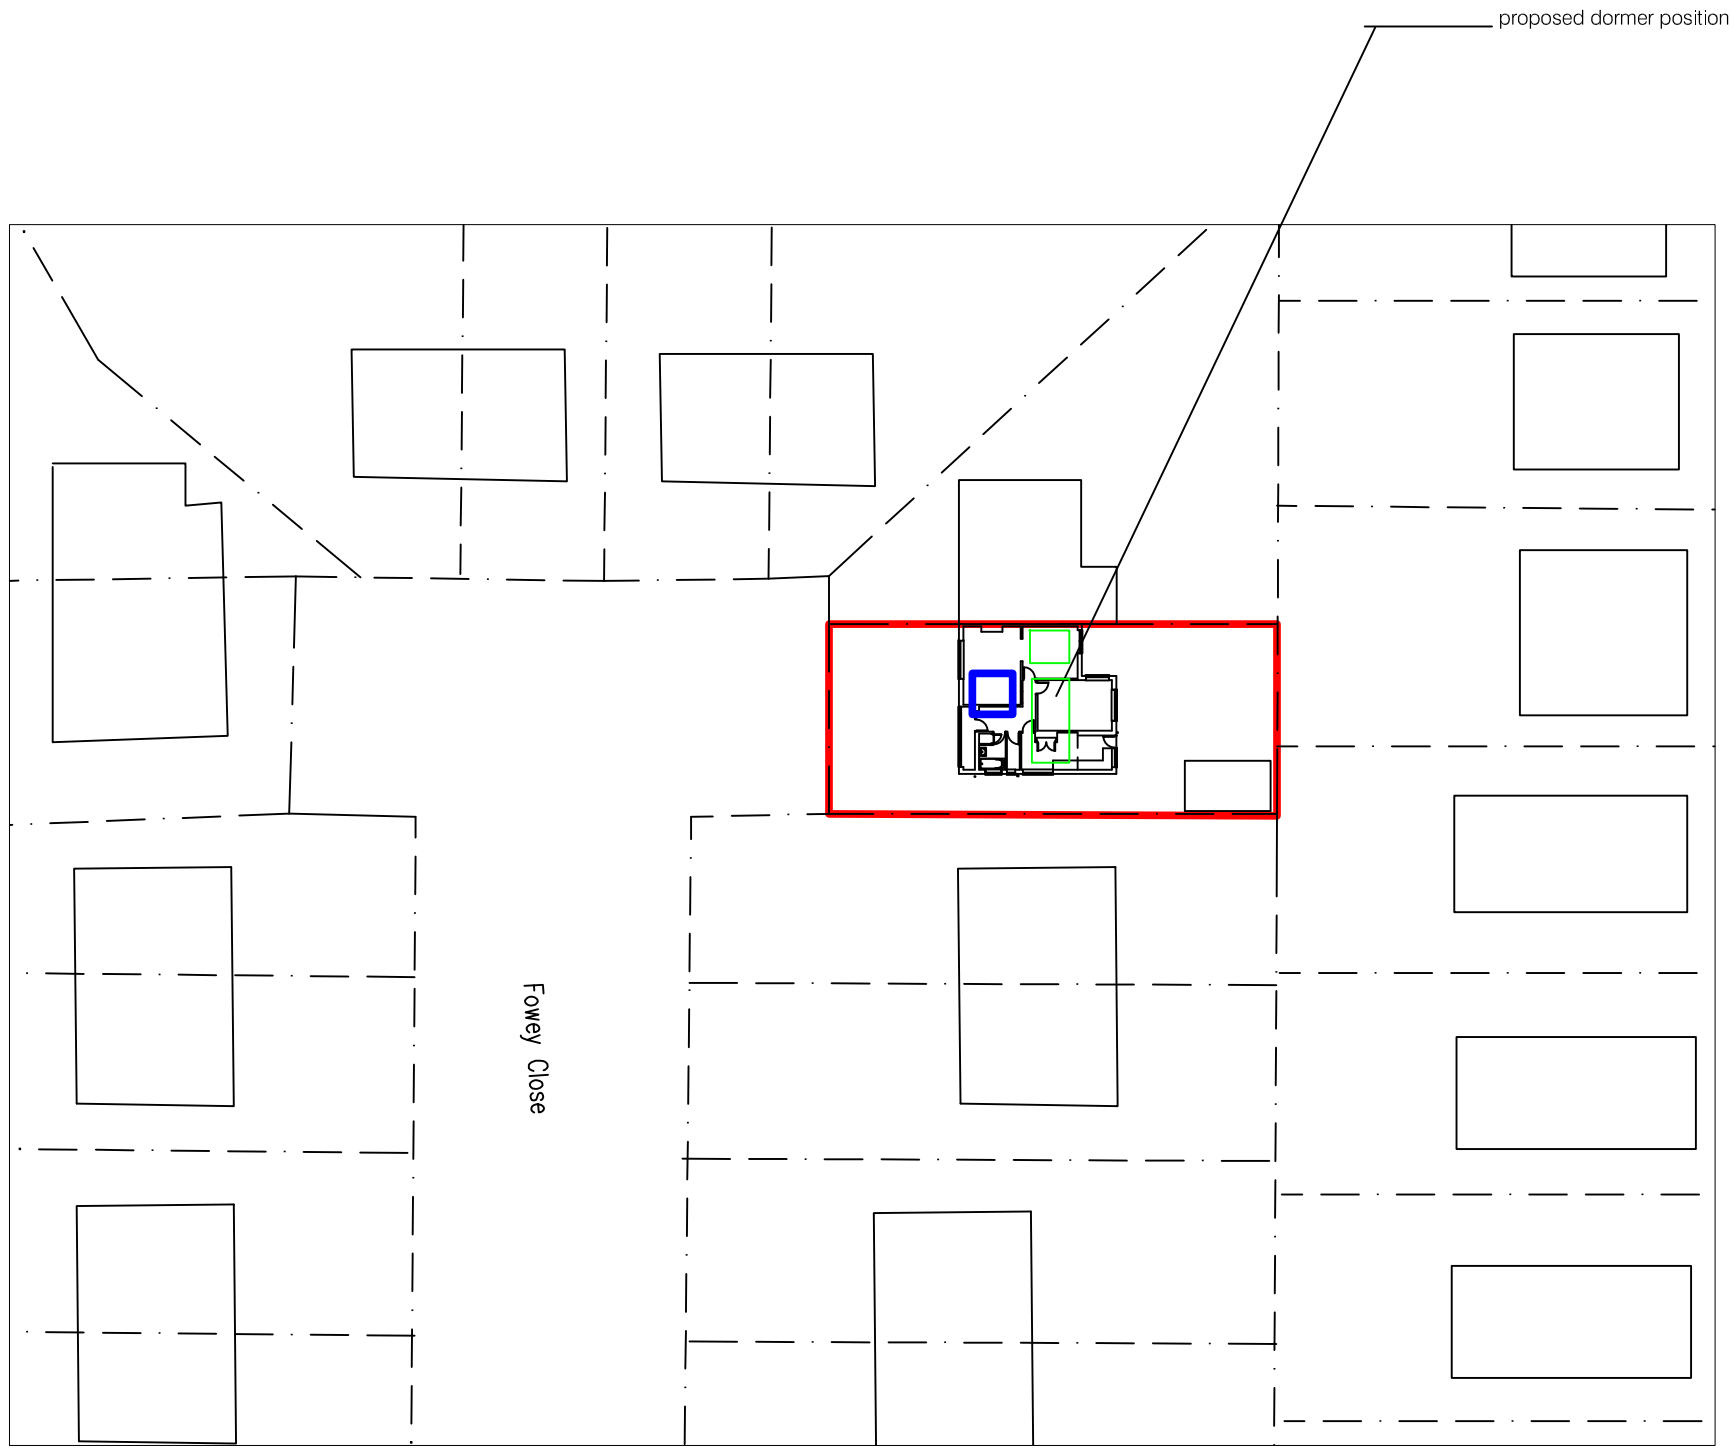

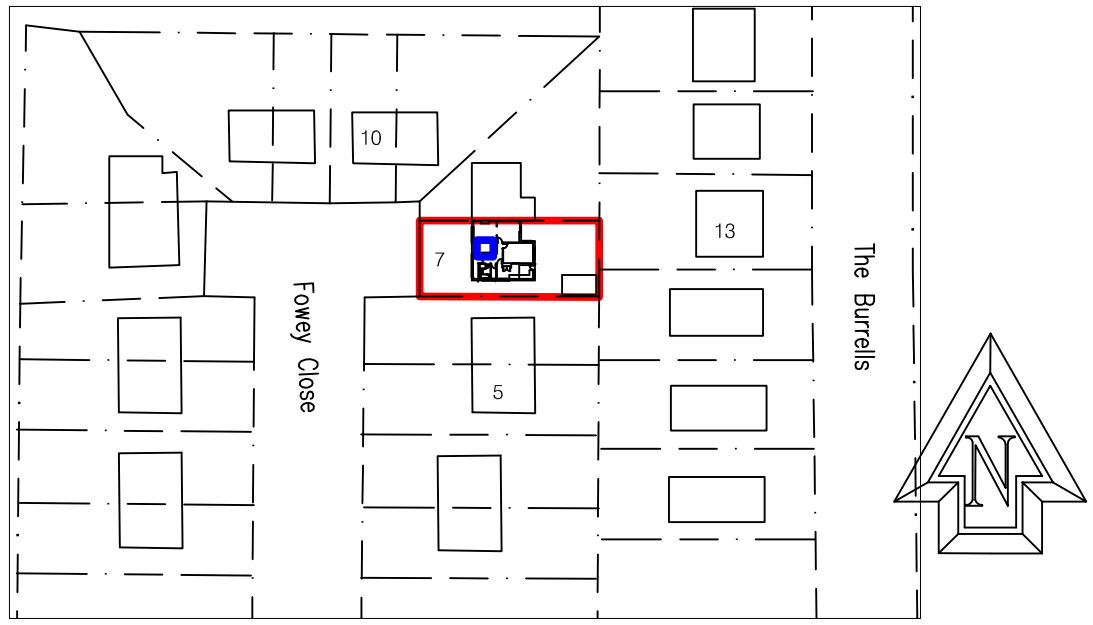

Location Plan 1:250

10m 20m 30m 40m 50m

1:250 Scale Bar

BLOCK PLAN 1:500

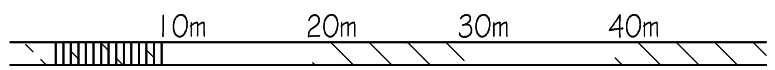

1:500 Scale Bar

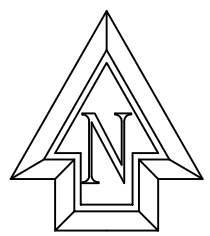

Note: All dimensions to be checked on site.

Copyright of:

Architectural & Planning Services
15 West Street
Shoreham By Sea
West Sussex
BN43 5WF

bjw

01273 441009 (after 6pm)
07856899101
e-mail: benwhitby15@yahoo.co.uk

Project:
Proposed works at:
7 Fowey Close
Shoreham beach
Sussex

Title:
BLOCK & Location PLAN

Client: A Burch

Scale:
1:500,1:250 @ A3 paper size

Date: 18.11.2011

Drawn: BW

Drg. No. 04

Rev'n