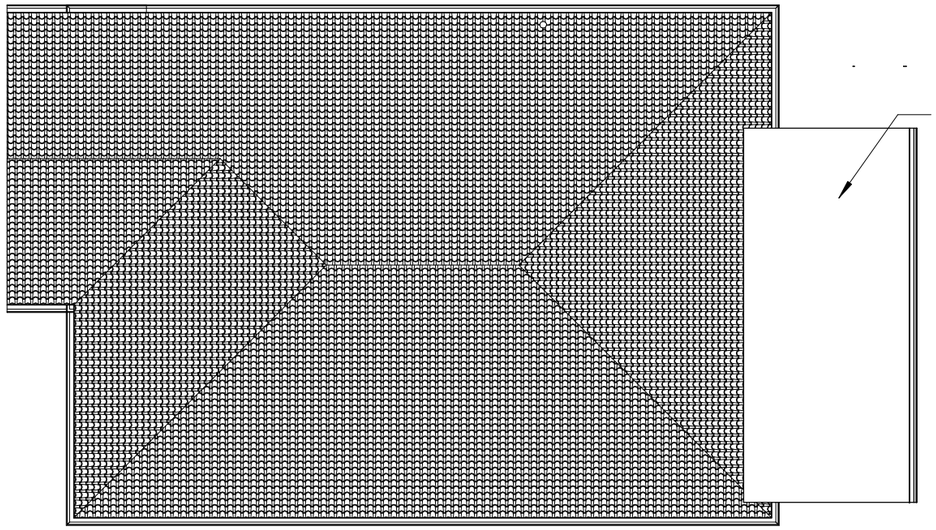



0m 2m 4m 6m 8m 10m

VISUAL SCALE 1:100 @ A3

2 ROOF PLAN

1 : 100

A.201
3

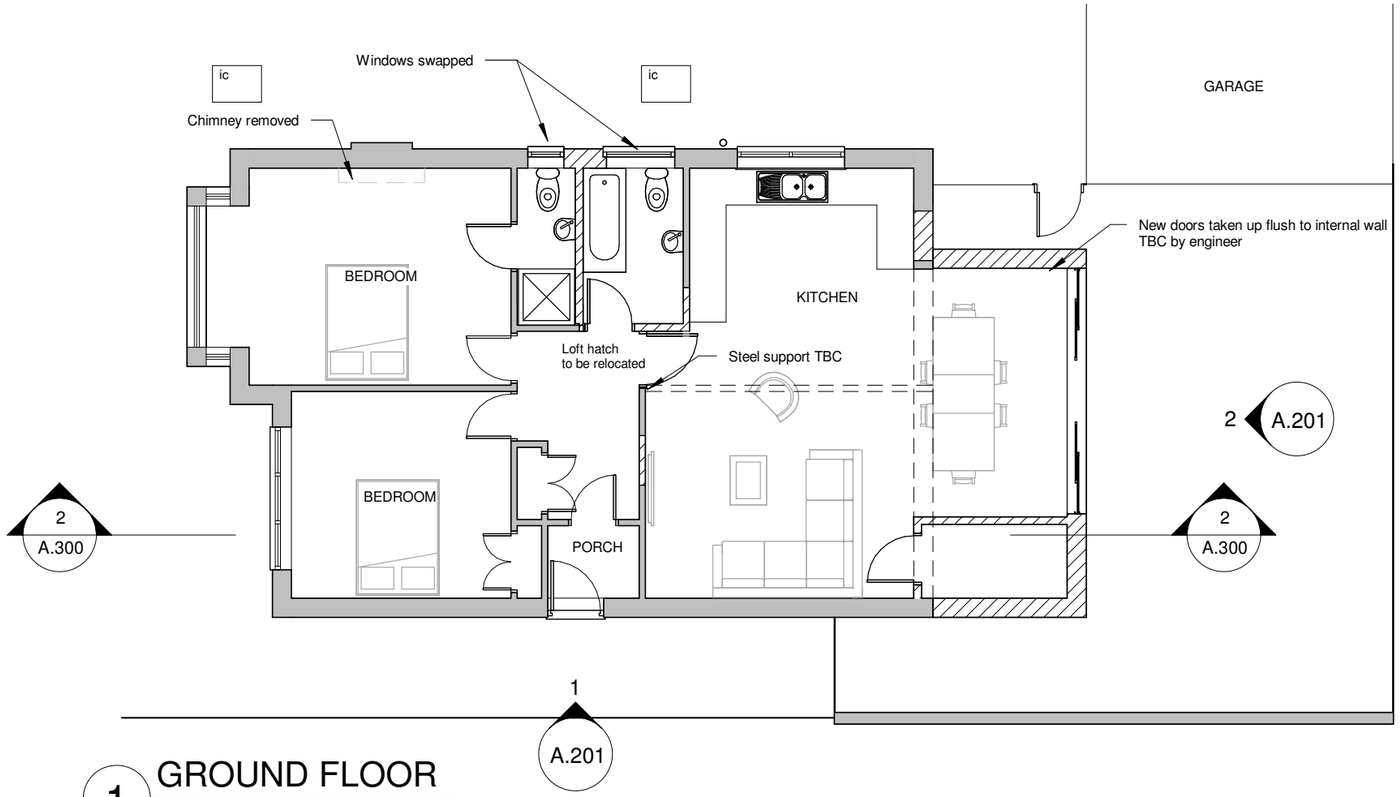

1 GROUND FLOOR

1 : 100

KRONA DESIGN
ARCHITECTURAL DESIGN & DRAFTING
4 Union Place | Worthing | BN11 1LG
info@kronadesign.co.uk | kronadesign.co.uk
Tel: 01903 256150 Mob: 07827 994111

PROJECT

Rear Extension

ADDRESS

19 Finches Close
Lancing
West Sussex

TITLE

Proposed Plans

CLIENT

Alan Cross

DRAWN	STATUS	DATE
JLB	Design	15/10/21

SCALE (@ A3)	PROJECT NUMBER
1 : 100	KD.1240

DRAWING NUMBER	REV
A.101	A

© KRONA DESIGN