DO NOT SCALE FROM THIS DRAWING

1m 2m 3m 4m 5m 6m 7m 8m 9m 10m

1:50 Scale Bar

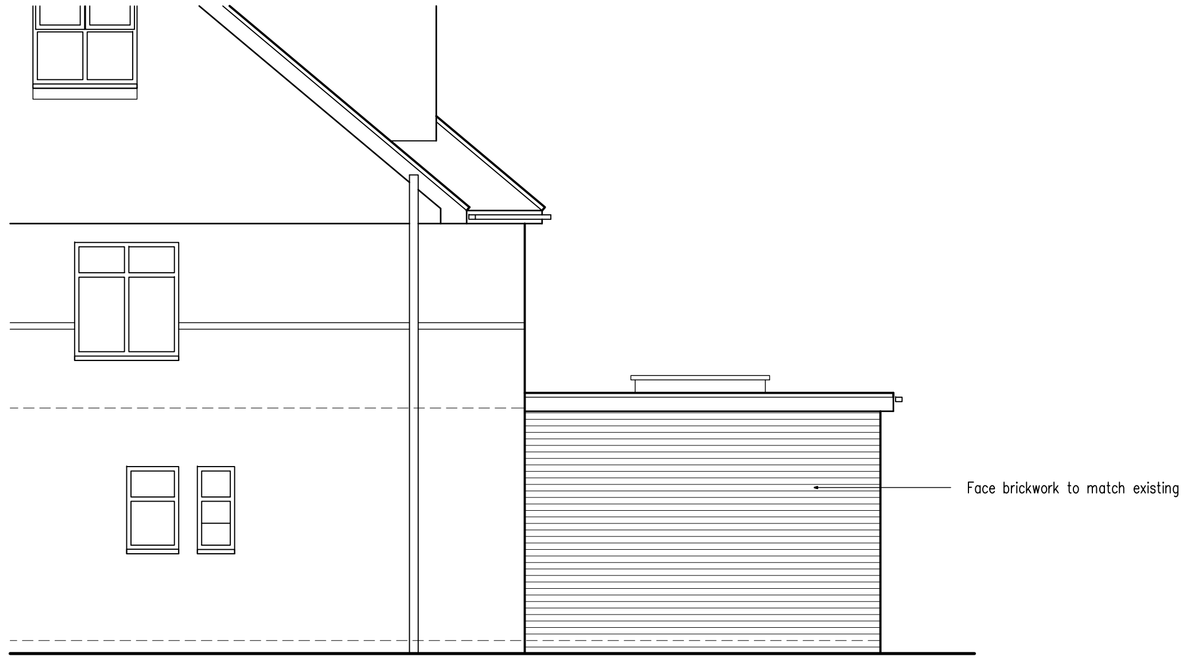

North Elevation



West Elevation

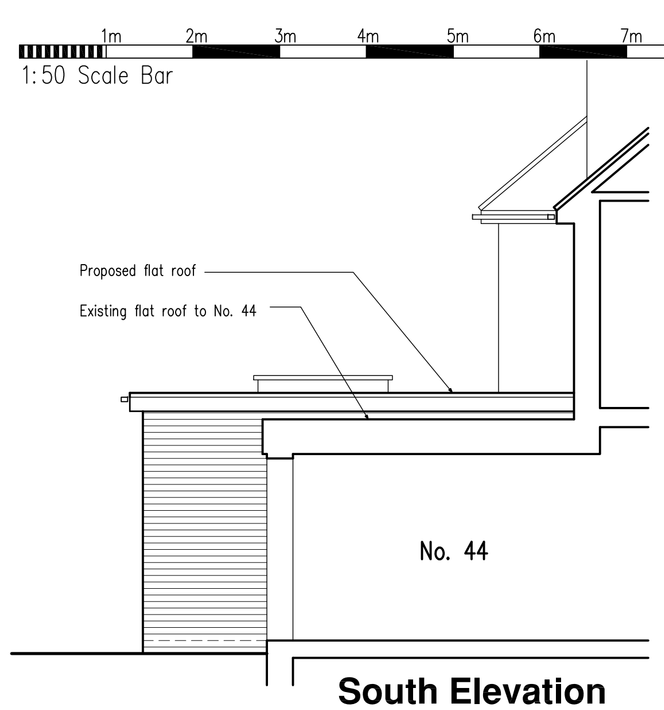

South Elevation

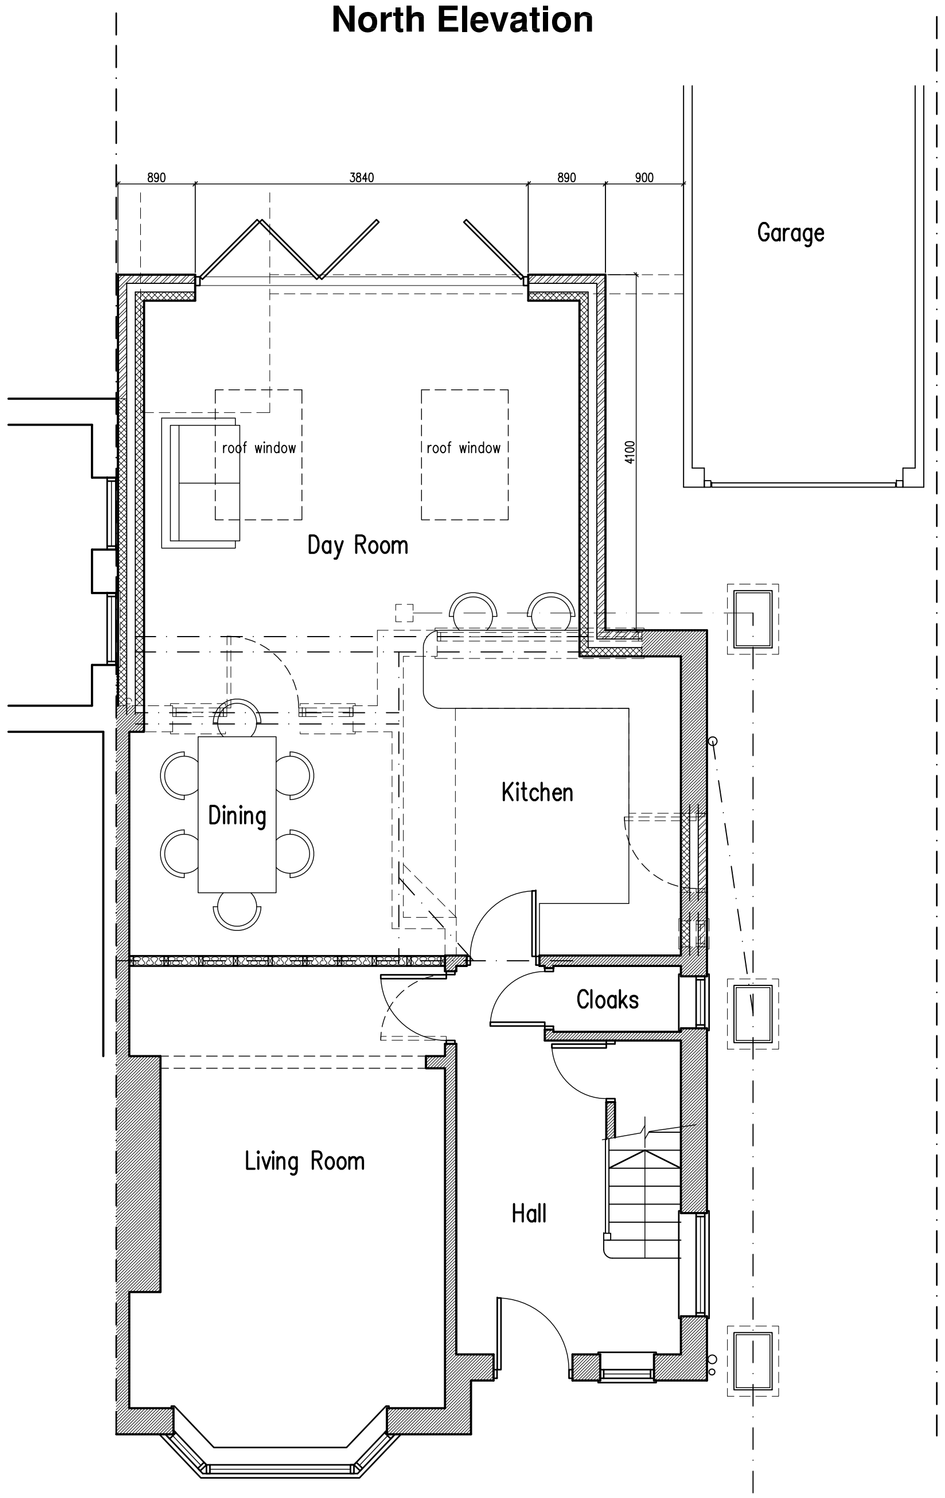

Ground Floor Plan

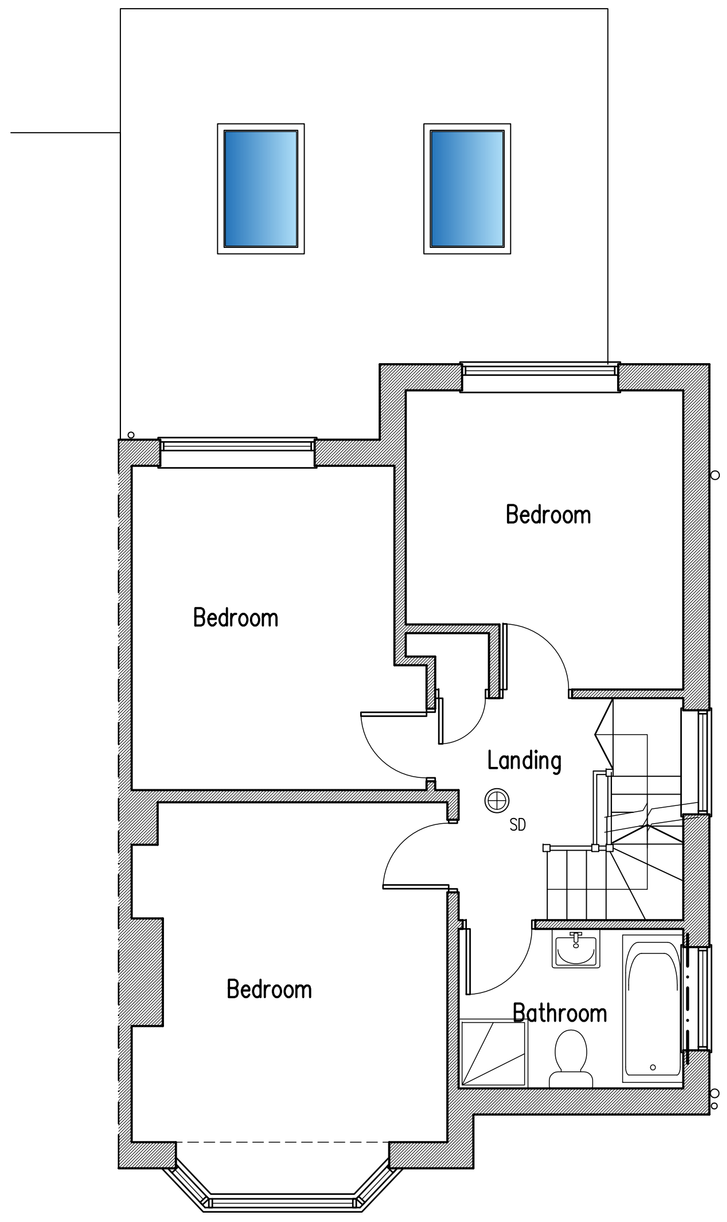

First Floor Plan

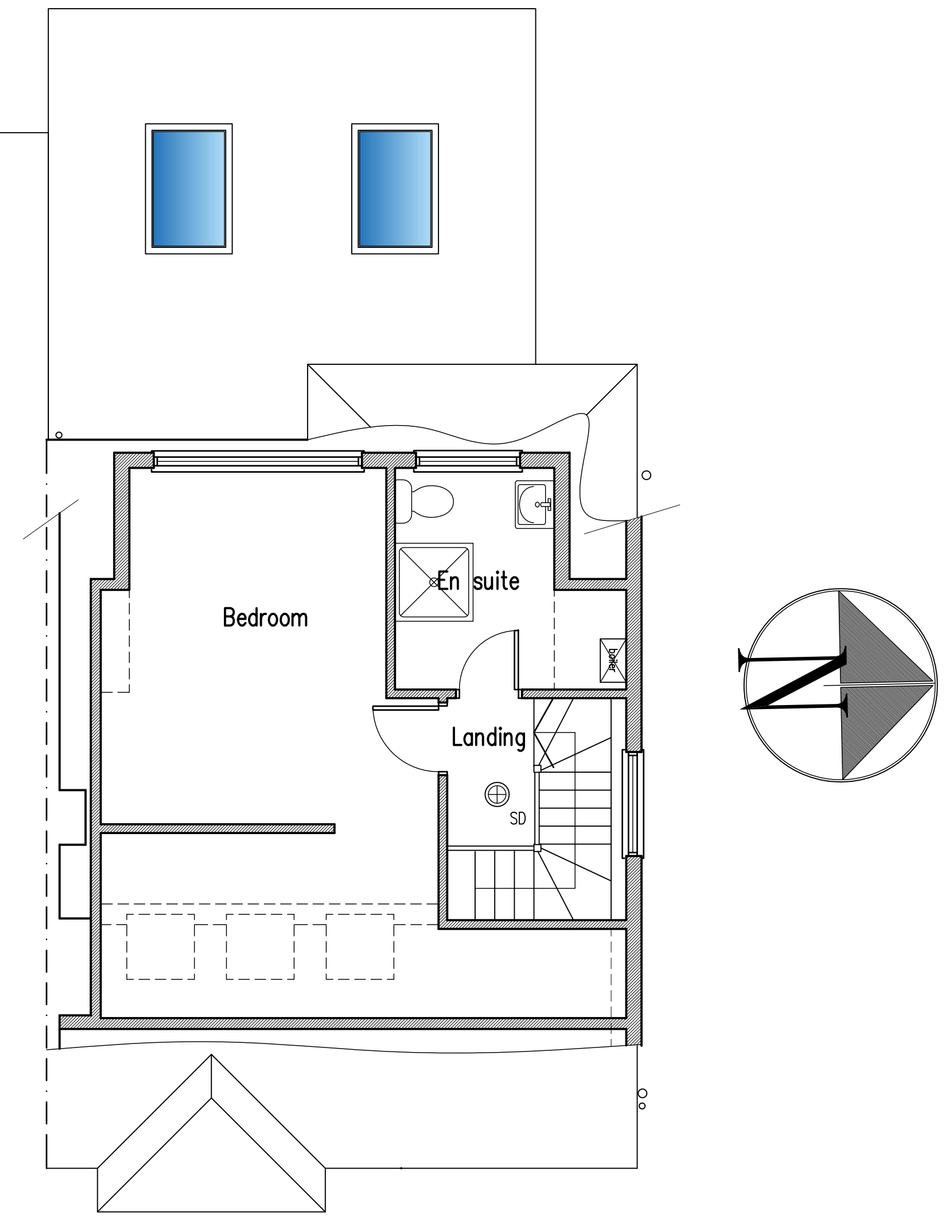

Second Floor Plan

Proposed Single Storey Rear Extenion & Internal Alterations at: 42 Hawkins Road, Shoreham-By-Sea, West Sussex

rja Planning & Building Consultants Ltd.
1st Floor
10 High Street
Shoreham-By-Sea
West Sussex BN43 5DA
t: 01273 467297 mob: 07971 375739
e: rex@rjapbc.co.uk web: www.rjapbc.co.uk

Chartered Institute of Architectural Technologists

PROJECT: 42 Hawkins Road, Shoreham-By-Sea

DRAWING TITLE: Proposed Floor Plans & Elevations

CLIENT: Mr & Mrs R. Morgan

DWG NO: 20810-01

REVISION:

SCALE: 1:50@ A1

DATE: 01.12.20

DRAWN: rex