
T.P. OFFICE COPY


EXISTING ELEVATIONS

Scale 1:100

BOROUGH OF WORTHING
DEPOSITED 14/4/09
TP. R.L.F. No.
WBC 09/0189/FUL

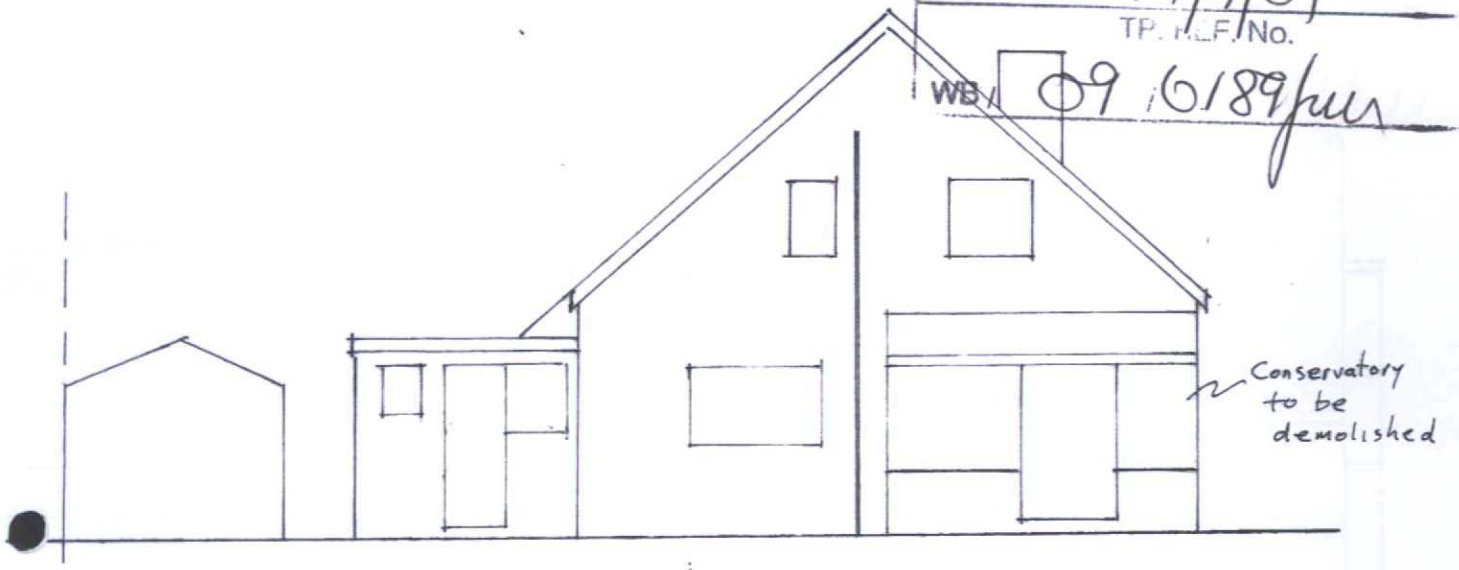

REAR ELEVATION

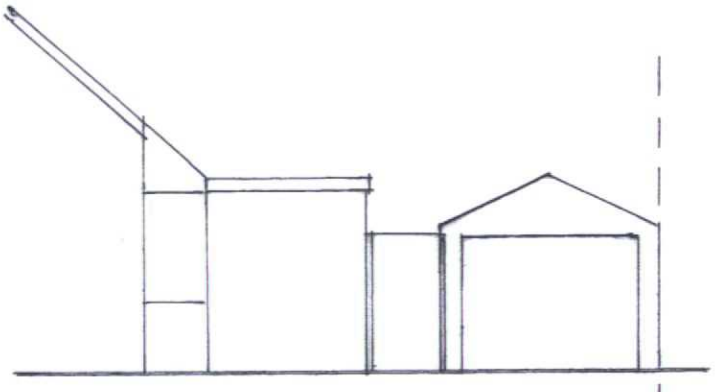

FRONT ELEVATION