



Front Elevation




Rear Elevation

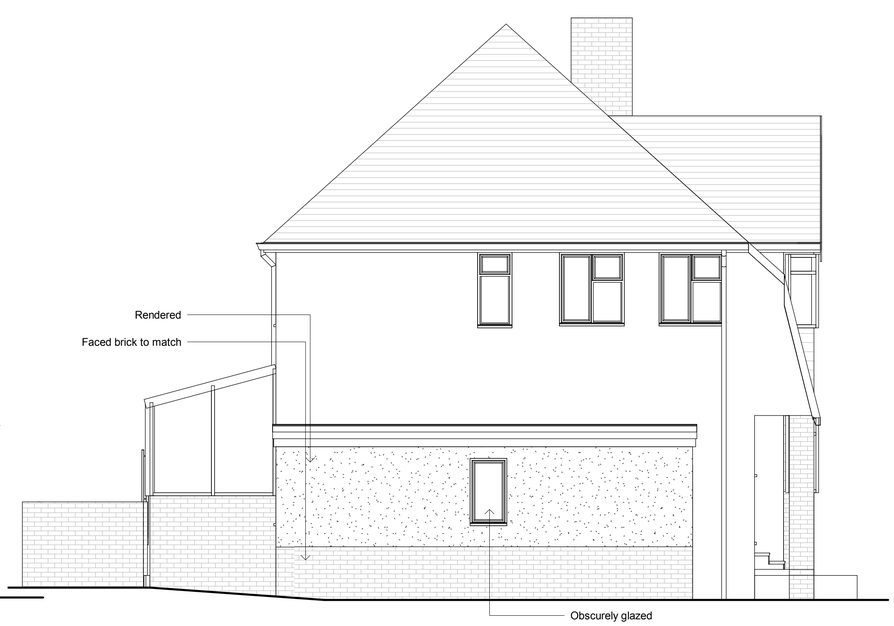

Side Elevation

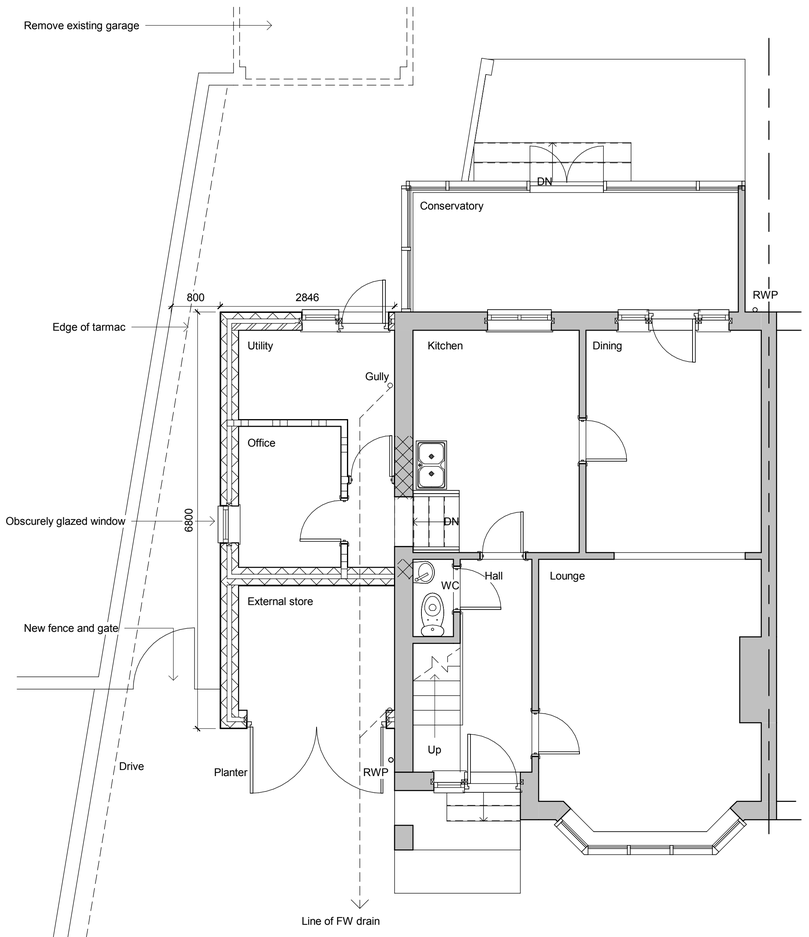

Ground Floor

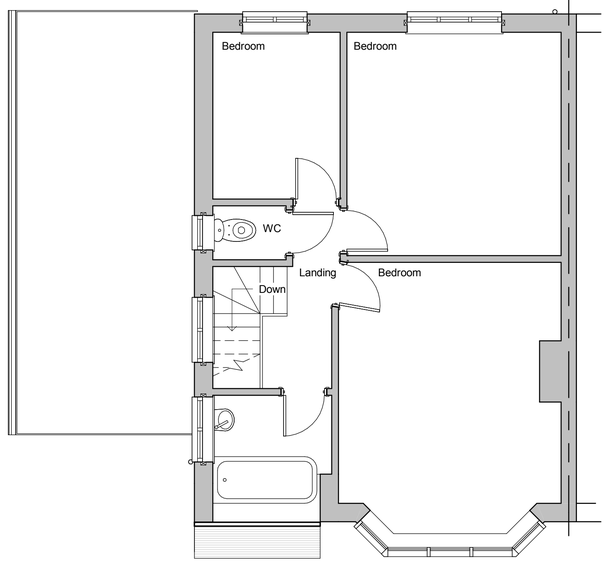

First Floor

Revisions

0.5 0 0.5 1 1.5 2 2.5

SCALE 1: 50 m

Materials

Faced Brick

Rendered

White PVC windows to match

Timber doors to store

Drawing Number	2017/81	Sheet	1 of 1
Size	A1	Scale	1:50

Project

Proposed Details
Side Extension
July 2017

Job Title

45 Upper Kingstone Lane
Shoreham By Sea
West Sussex
BN43 6TG

Do Not scale from this drawing except for planning as photocopies will be subject to distortion
Drawings to be read in conjunction with all other Designers and structural engineers contract drawings and specifications:
Any discrepancies must be brought to the attention of the Designer immediatialy.
The contractor must verify all dimensions by site measurement before ordering materials or manufacturing components
Substitute materials and products to those named will be acceptable if proven to be of equal or higher performance and not in conflict with other elements

M. J. Humphrey

Design - Surveying - Planning

RICS cabe chartered association of building engineers

Mel Humphrey 07701055182

RICS C.Build E MCABE

39 Northease Drive
Hove
East Sussex
BN3 8PQ mel_humphrey_uk@yahoo.co.uk