

NORTH FRONT ELEVATION

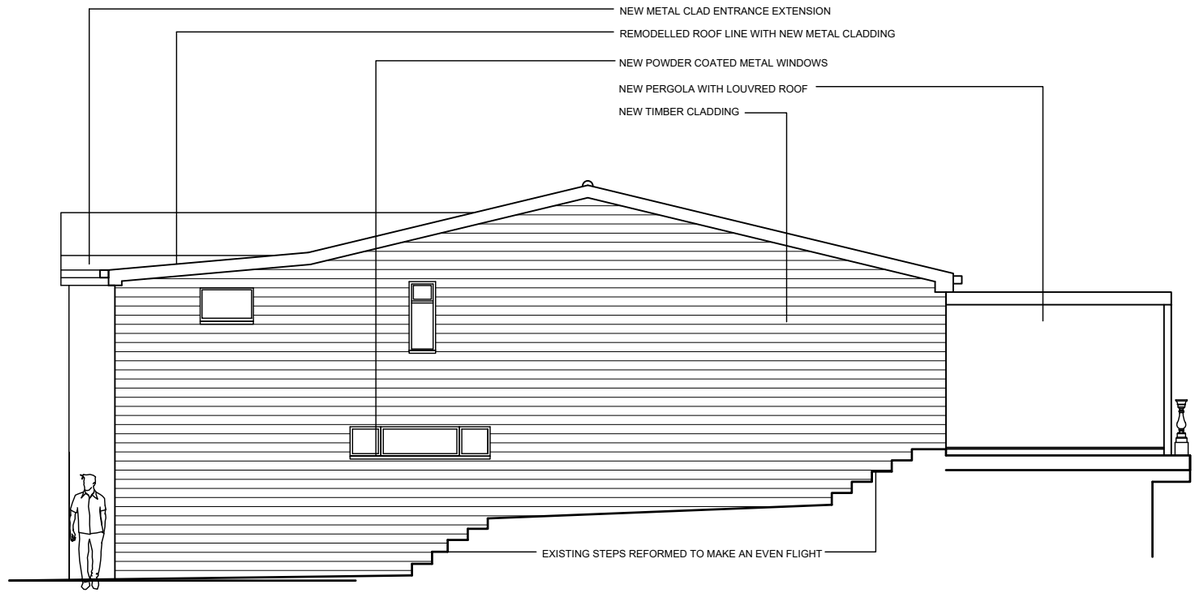

WEST SIDE ELEVATION

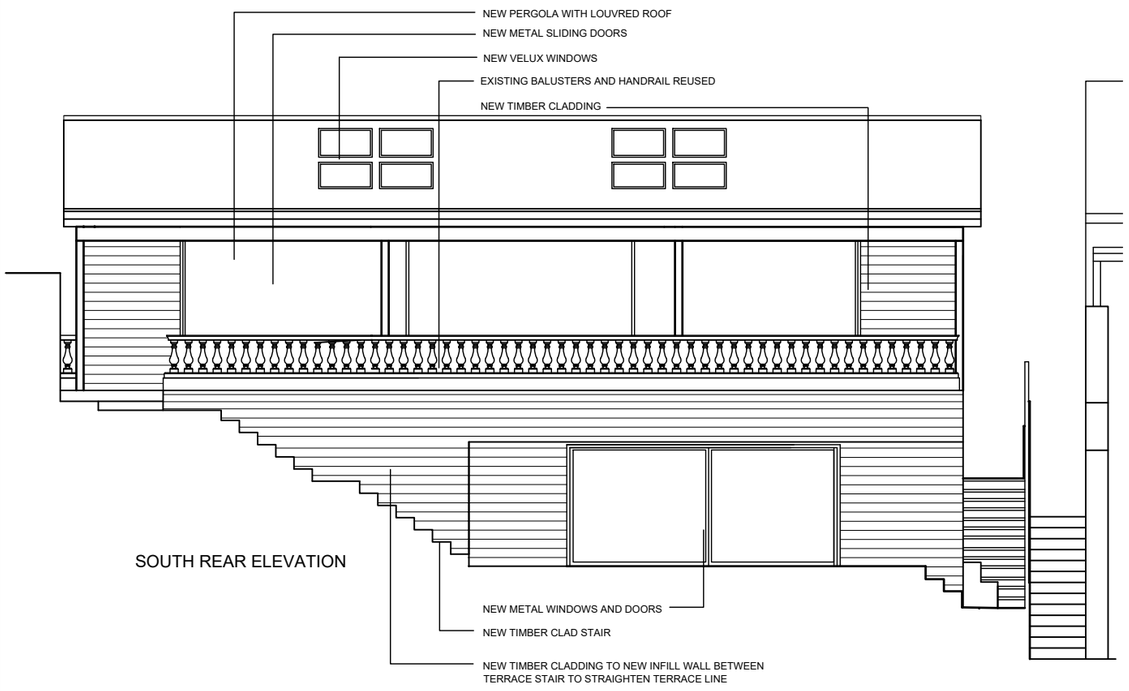

SOUTH REAR ELEVATION

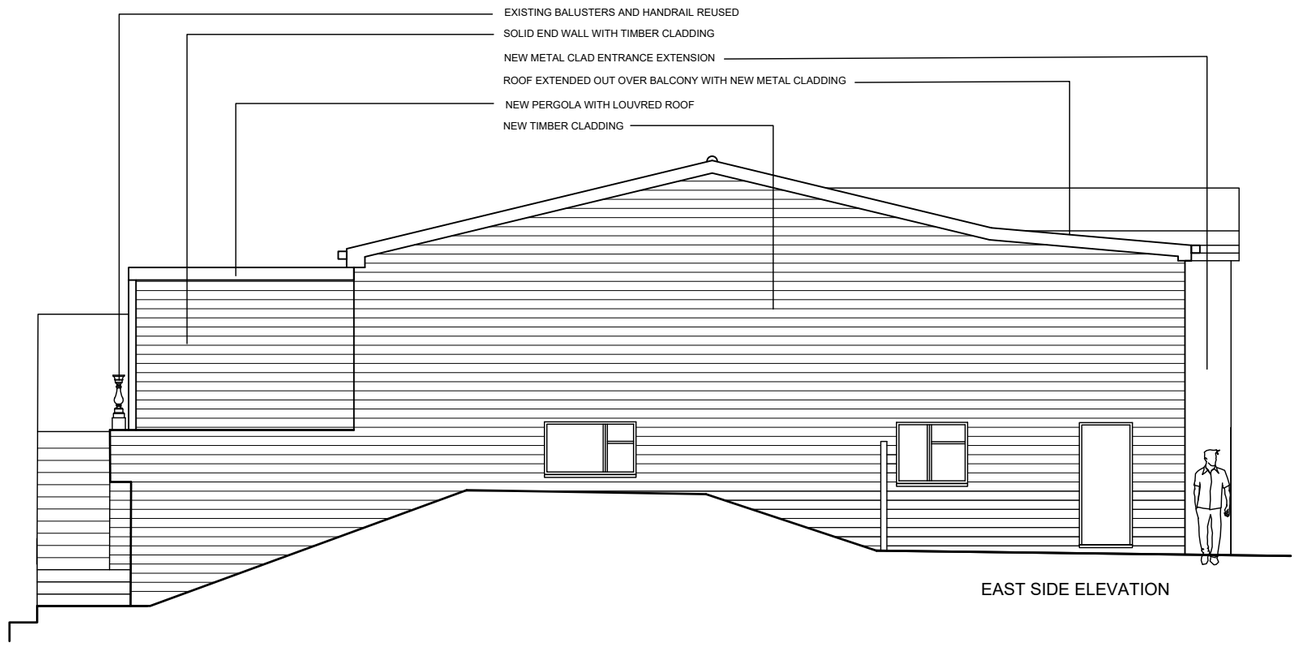

EAST SIDE ELEVATION

0 5m

Client D.IRESON & M.KAMIS Job Title 44 BRIGHTON ROAD LANCING BN15 8ET	Drawing Title PROPOSED EXTERNAL ELEVATIONS Drawing Status FOR PLANNING Drawn By / Checked By LT	Scale 1:100 @ A3 Date MAY 2021 Drawing No. 2760 - 15 Rev. C	Revisions Rev. Date. Description A 14.09.21 VERANDAH OMITTED AND PERGOLA ADDED. REAR DOOR OPENING ALTERED. GRD FLOOR BATHROOM OMITTED B 22.10.21 FIRST FLOOR BALCONY COVERED IN. NEW ENTRY PORCH AND ALTERED ROOF LINE	C 29.11.21 MINOR AMENDMENTS FOLLOWING DIMENSION CHECK	All site dimensions and levels to be verified by contractors and subcontractors on site prior to manufacture Do not Scale from this drawing To be read in conjunction with all other drawings and contract documentation Contractor to refer to all relevant consultants and engineers drawings throughout the course of the works All works to comply to local authority requirements Any errors, dimensional discrepancies or omissions to be reported to Inature prior to manufacture Drawing is for design intent only	inature architecture & design www.inature.co.uk T. 0207 223 8100 T. 01273 710 056 © inature