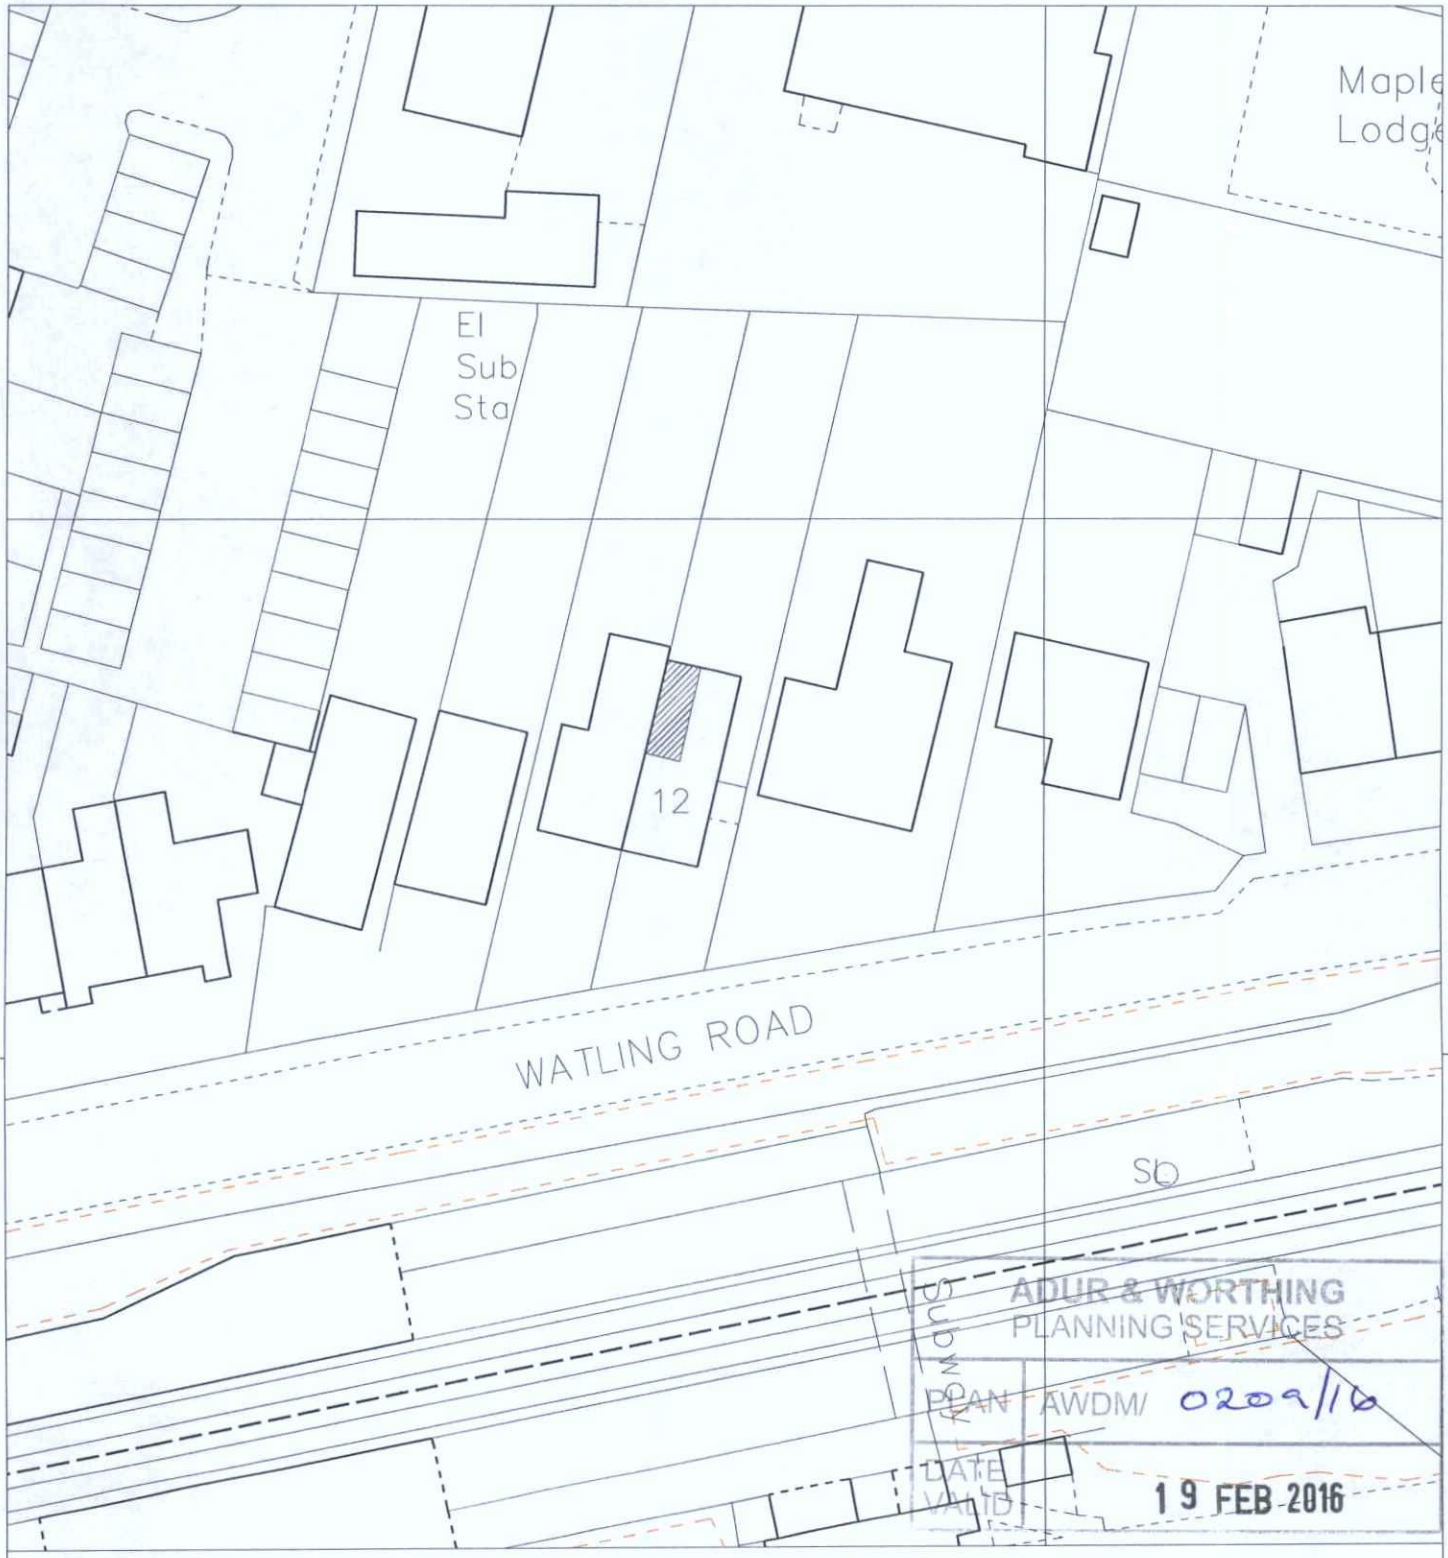



Notes

MARTIN McCURDY ARCHITECTURE
5 Chanctonbury Road, Hove, East Sussex, BN3 6EL
T: 01273 325341 E:martin@mccurdyarchitecture.com
W: www.mccurdyarchitecture.com

Client
Phil & Carla Nisbet

Project Title
12 Watling Road, Southwick, Brighton, BN44 4DD

Drawing Series and Title
Side Extension
Block Plan

Drawing number
0277-15-04

Scale @ A4
1:500

C:\Users\Martin\Documents\loft&other designwork\12 Watling Road\CAD Drawings\OS Extract.dwg