DO NOT SCALE FROM THIS DRAWING

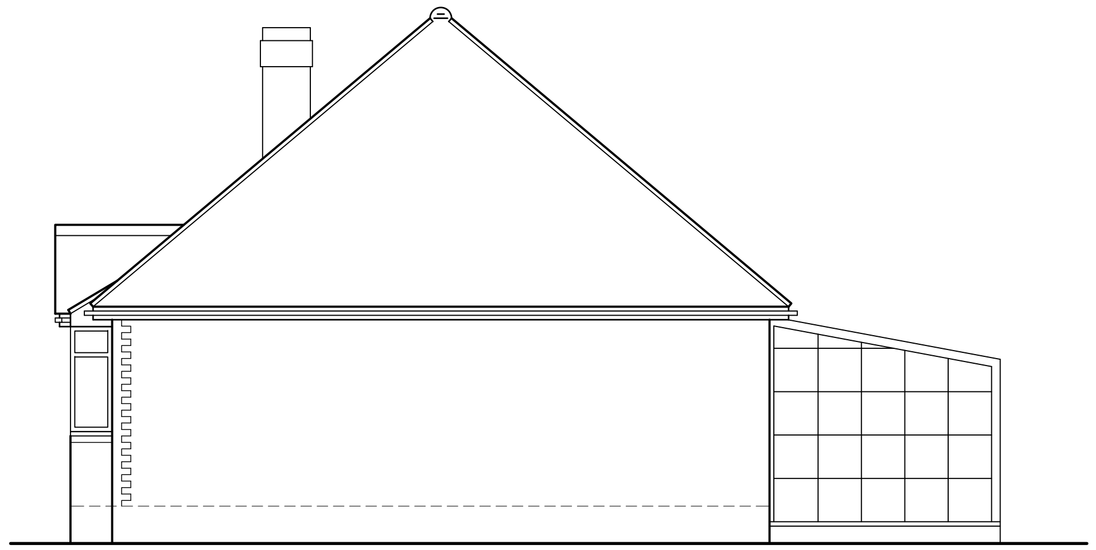

South Elevation

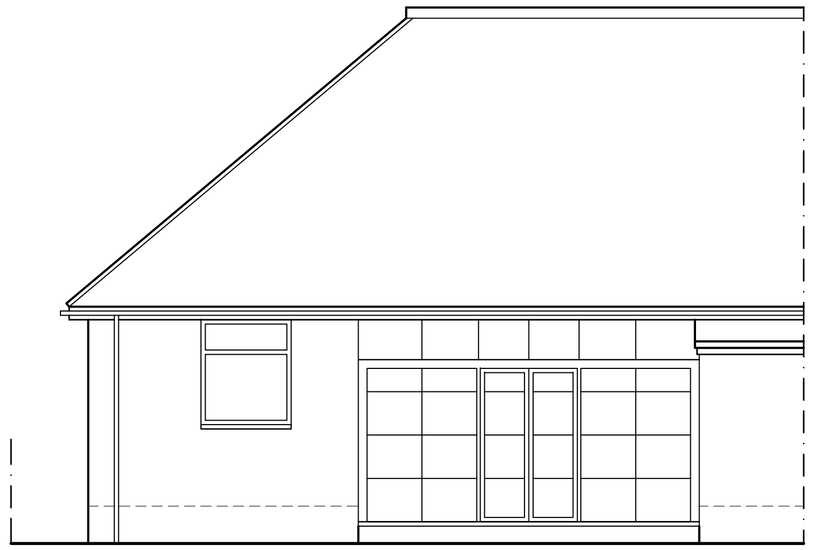

East Elevation

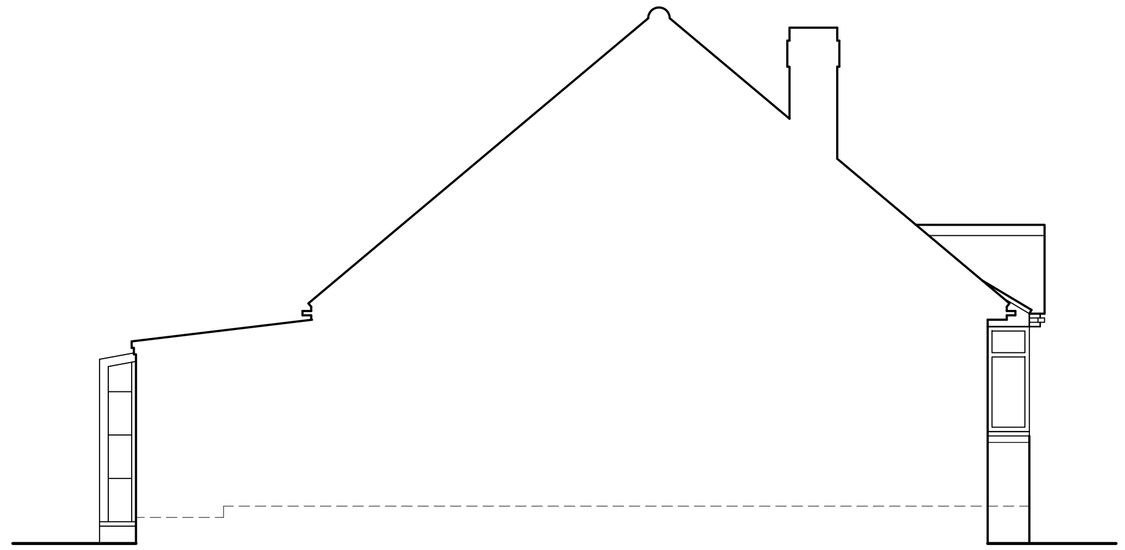

North Elevation

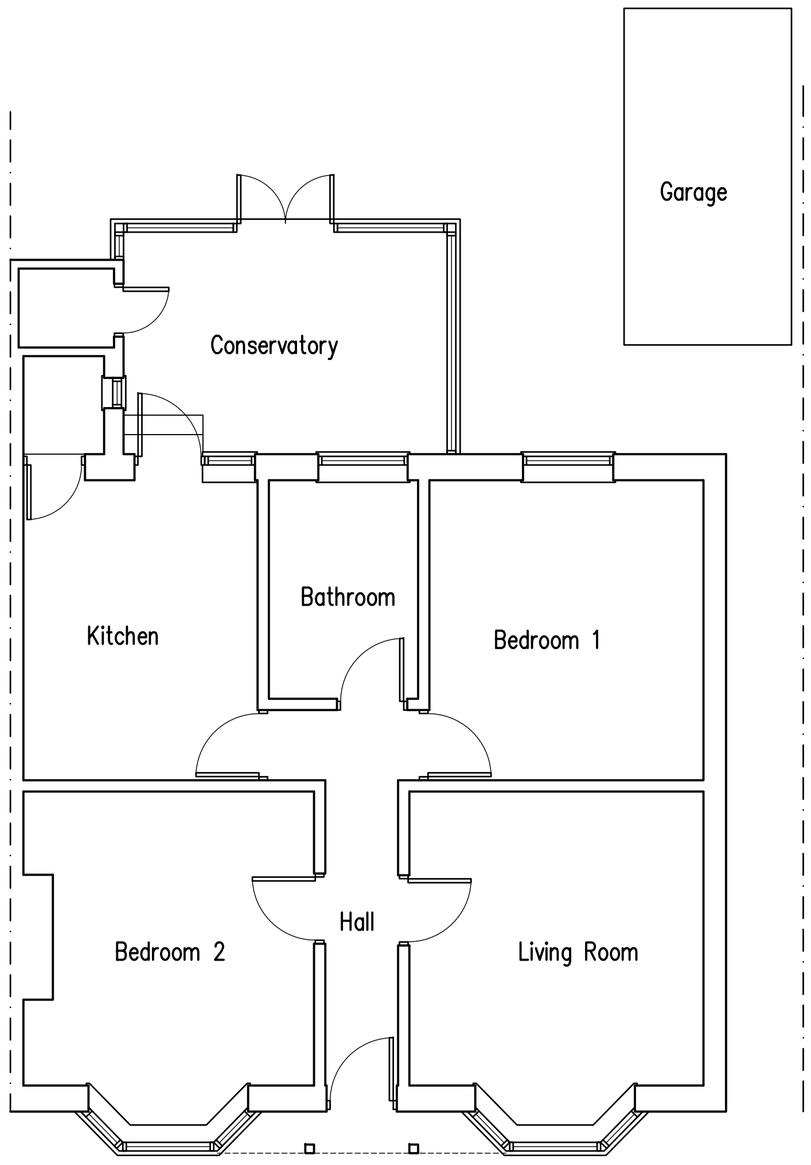

Ground Floor Plan

1m 2m 3m 4m 5m 6m 7m 8m 9m 10m
1:50 Scale Bar



Location Plan 1:1250



Block Plan 1:500

10m 20m 30m 40m
1:500 Scale Bar

10m 20m 30m 40m 50m
1:1250 Scale Bar

Proposed Single Storey Rear Extension & Internal Alterations at: 52 Pratton Avenue, Lancing, West Sussex

rja Planning & Building Consultants Ltd.
1st Floor
10 High Street
Shoreham-By-Sea
West Sussex BN43 5DA
t: 01273 467297 mob: 07971 375739
e: rex@rjapbc.co.uk web: www.rjapbc.co.uk

Chartered Institute of Architectural Technologists

PROJECT: 52 Pratton Avenue, Lancing, West Sussex
DRAWING TITLE: Existing Floor Plans & Elevations
CLIENT: Eleanor James
DWG NO: 22883-01
REVISION:
SCALE: 1:50 @ A1
DATE: 14.03.22
DRAWN: rex