DO NOT SCALE FROM THIS DRAWING

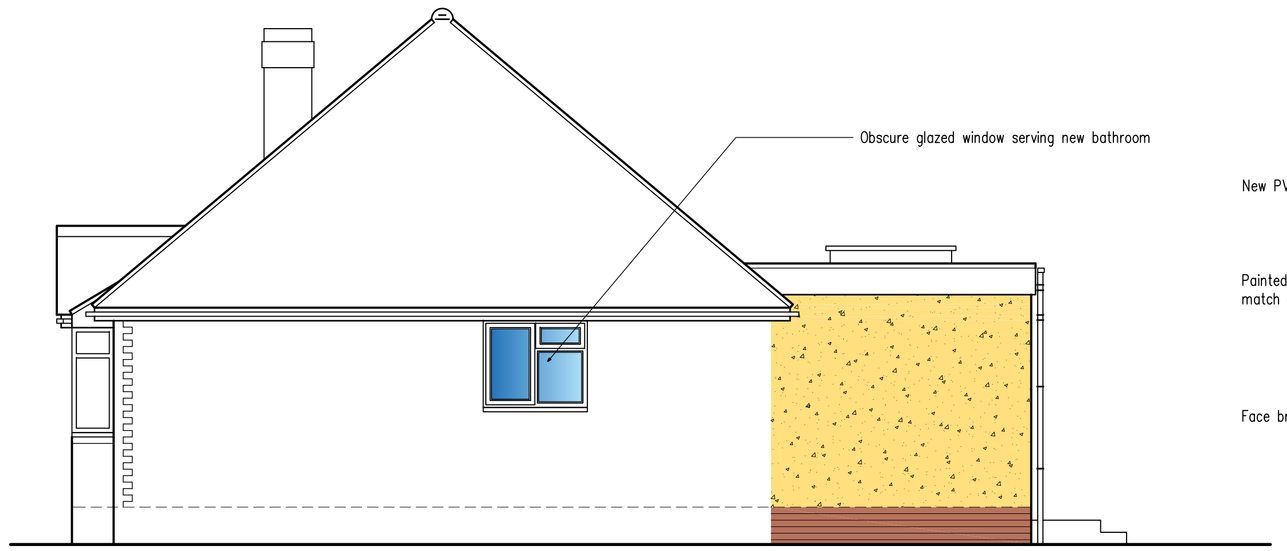

South Elevation



East Elevation

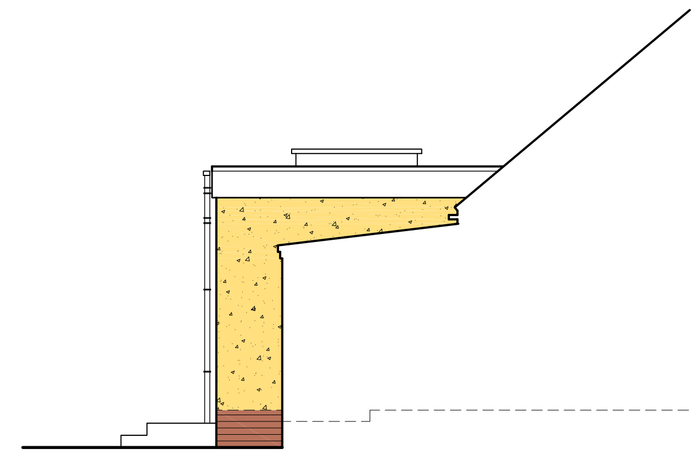

North Elevation

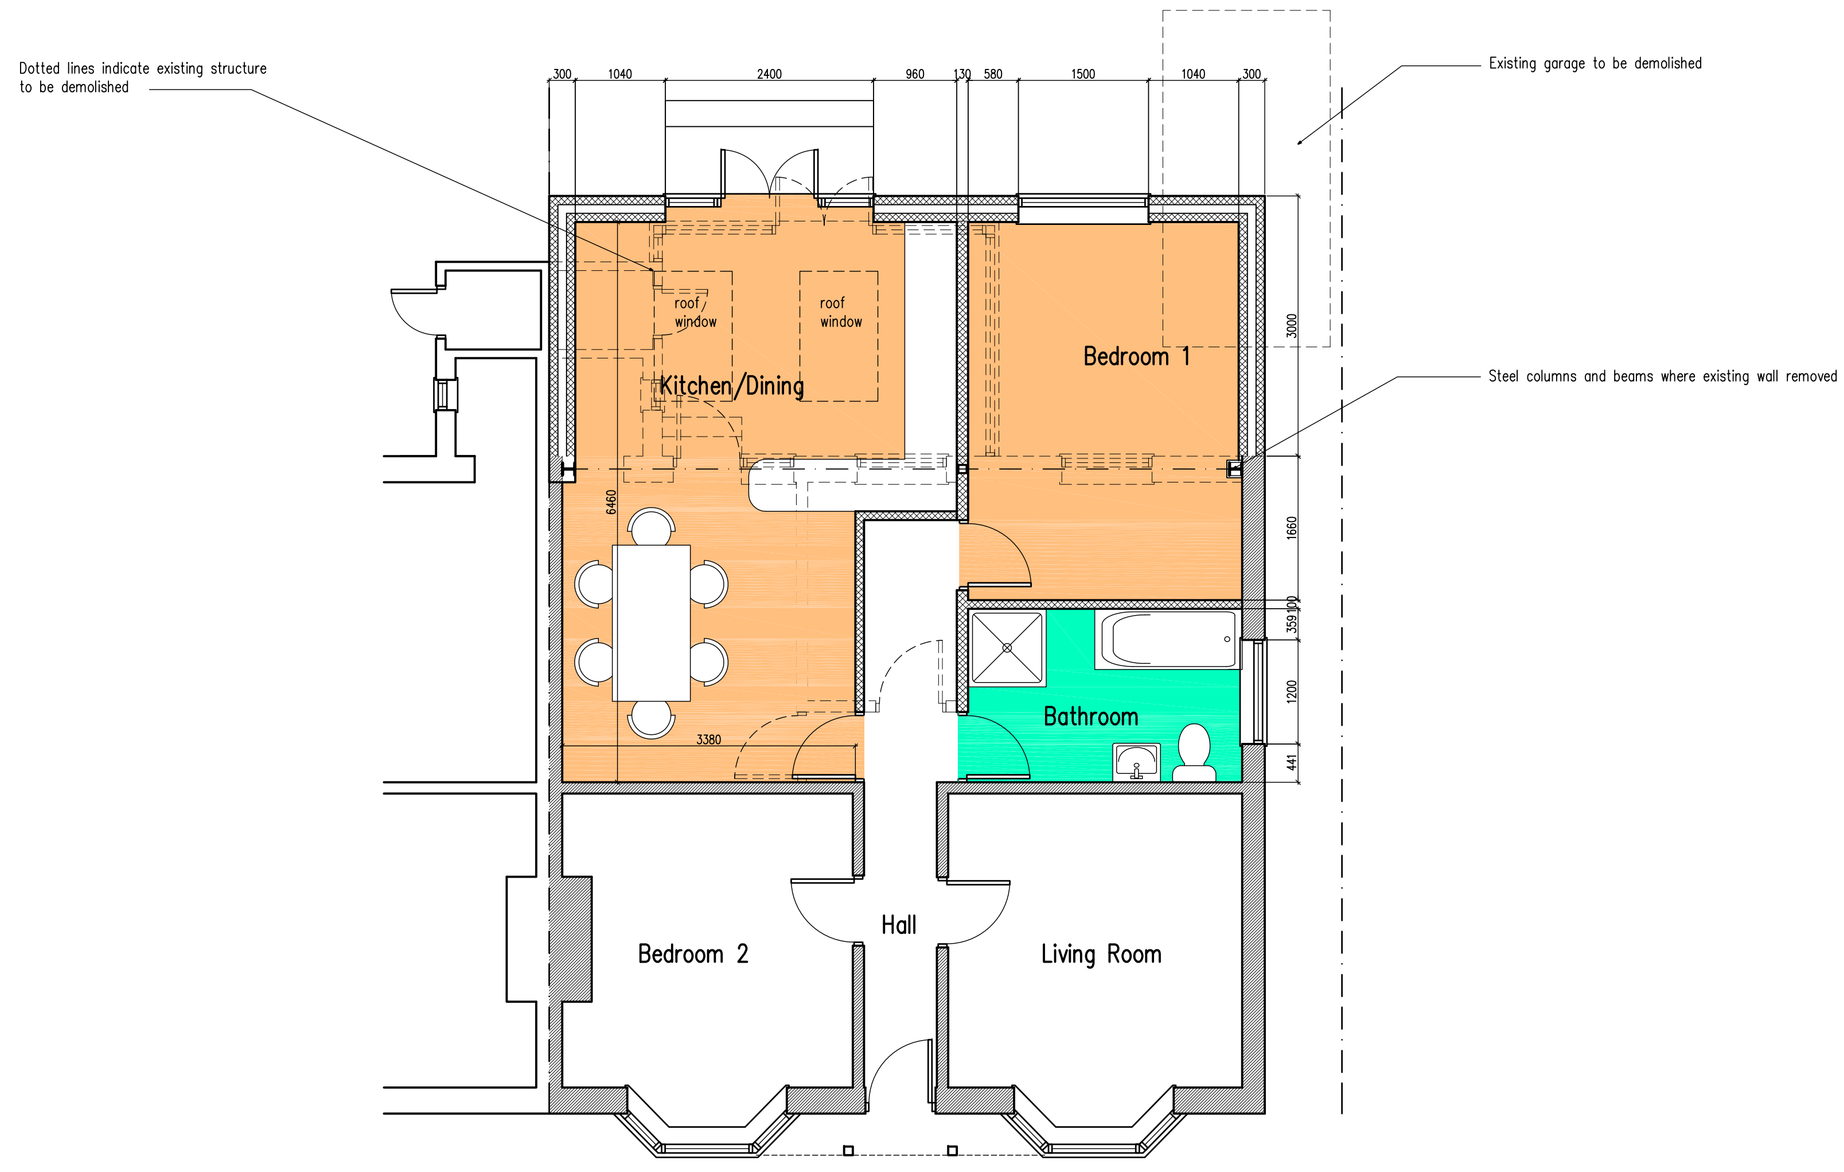

Ground Floor Plan

1m 2m 3m 4m 5m 6m 7m 8m 9m 10m

1:50 Scale Bar

A	22.03.22	Roof windows added

Proposed Single Storey Rear Extension & Internal Alterations at: 52 Pratton Avenue, Lancing, West Sussex

rja Planning & Building Consultants Ltd.
1st Floor
10 High Street
Shoreham-By-Sea
West Sussex BN43 5DA
t: 01273 467297 mob: 07971 375739
e: rex@rjapbc.co.uk web: www.rjapbc.co.uk

Chartered Institute of Architectural Technologists

PROJECT: 52 Pratton Avenue, Lancing, West Sussex

DRAWING TITLE: Proposed Floor Plans & Elevations

CLIENT: Eleanor James

DWG NO: 22883-02

REVISION: A

SCALE: 1:50 @ A1

DATE: 14.03.22

DRAWN: rex