

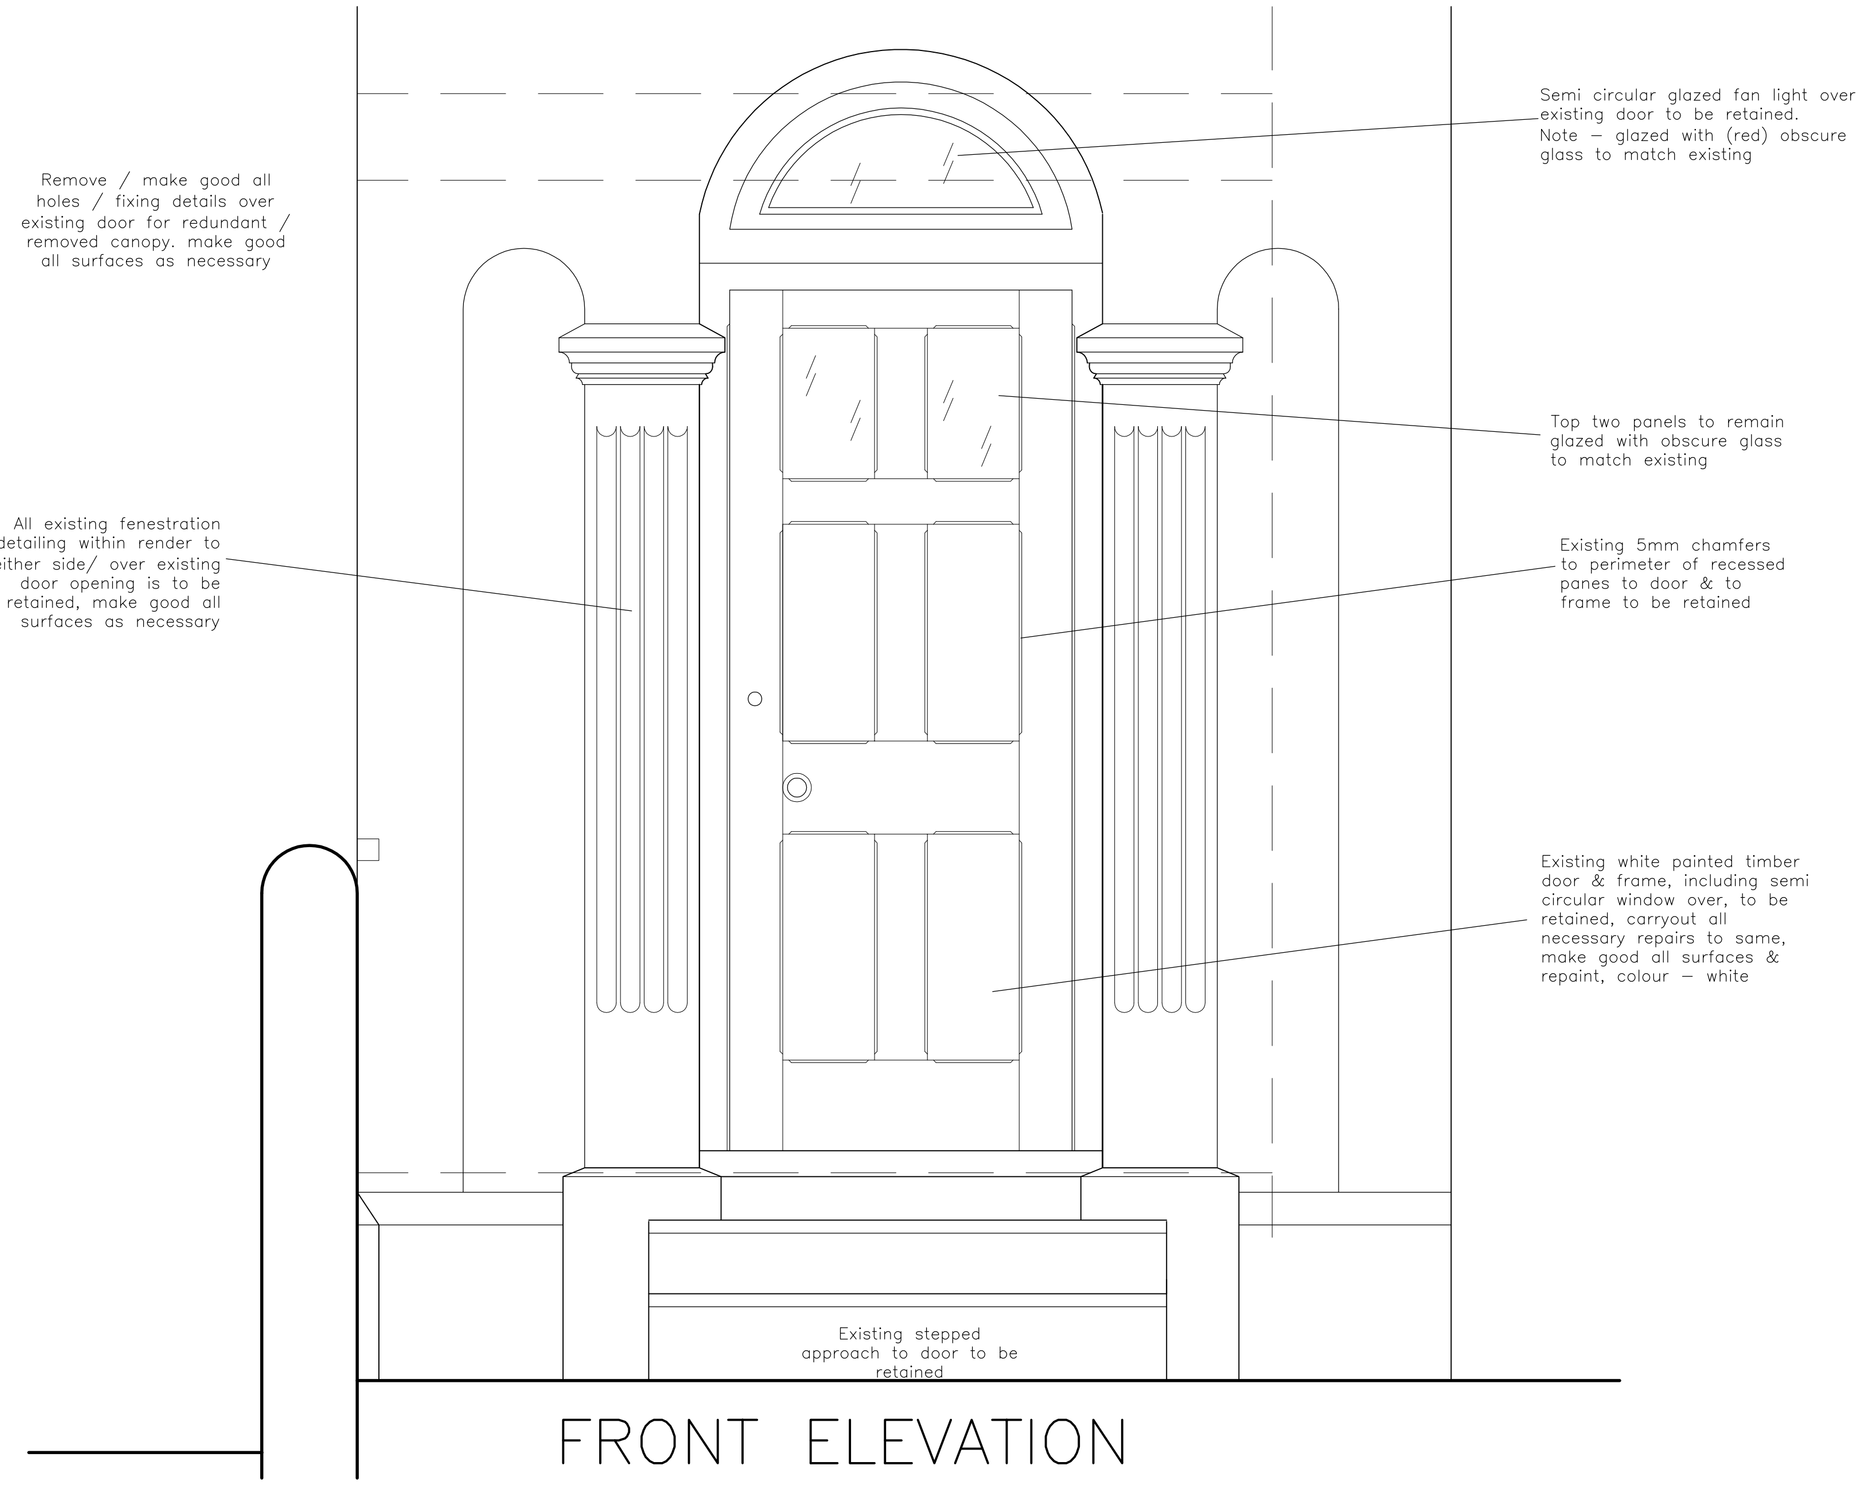


FRONT ELEVATION

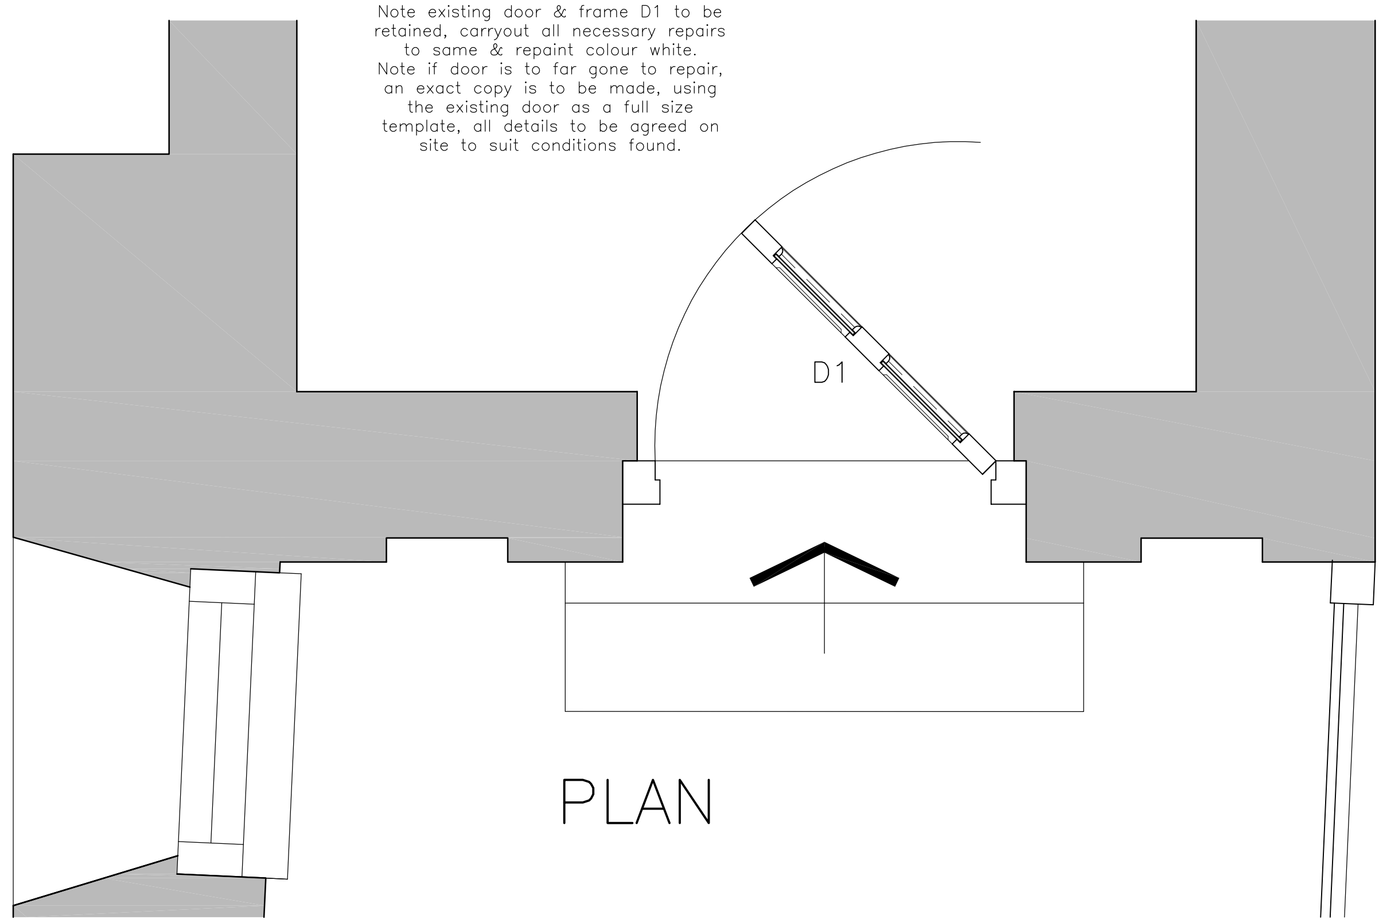

PLAN

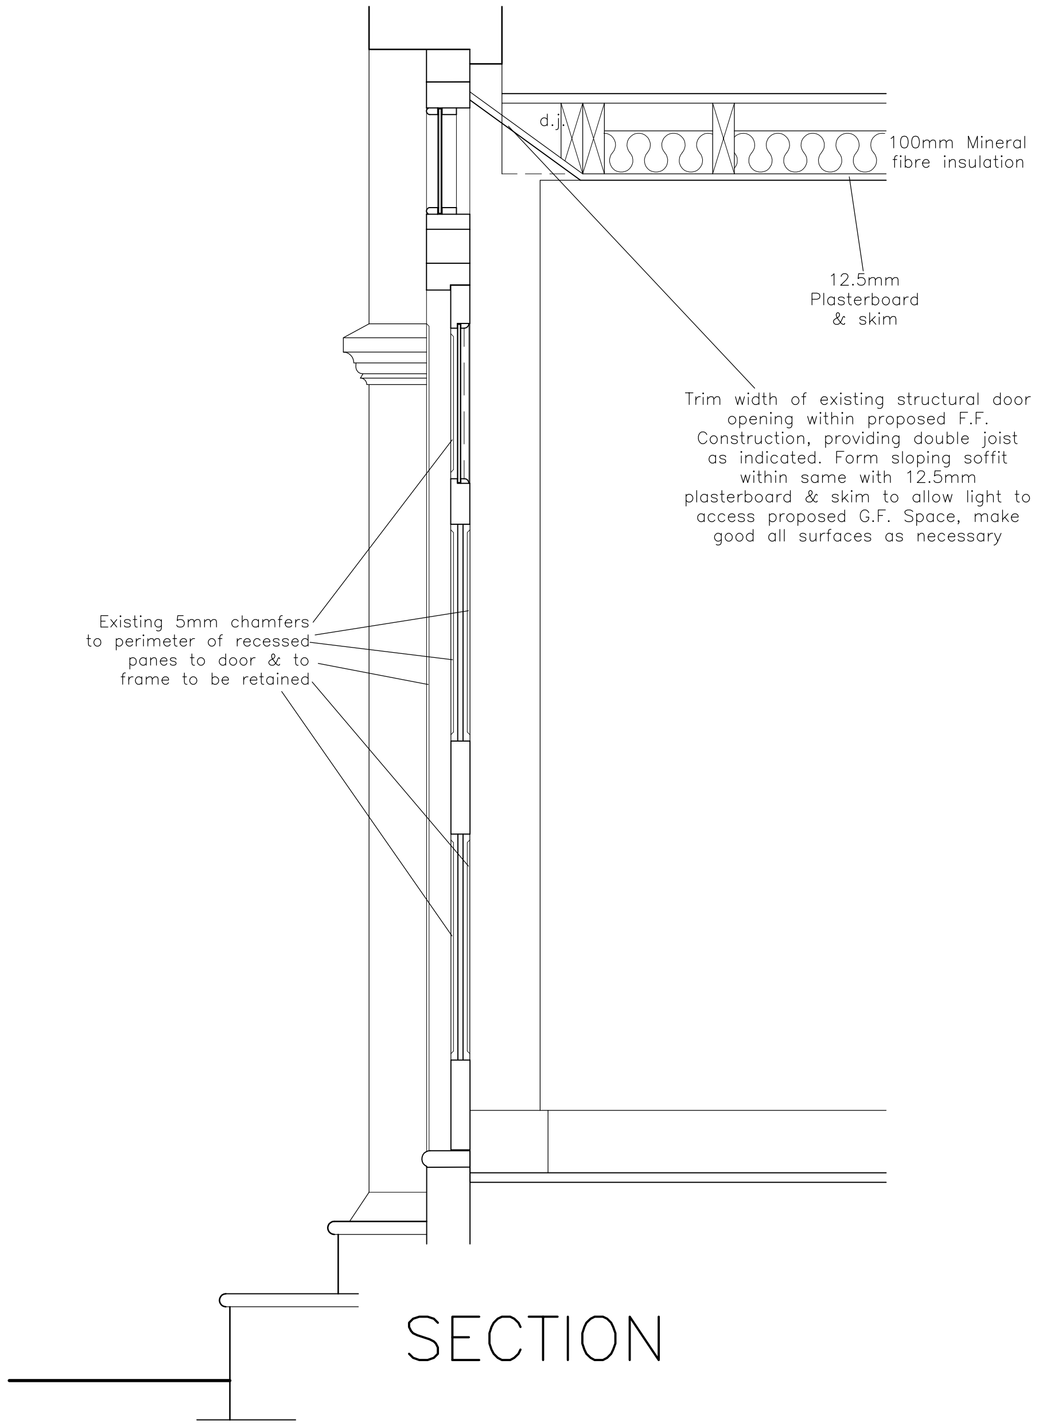

SECTION

Rev.	Description	Date
A	Proposed F.F. Window, east elevation amended, Cast Iron gutters/ downpipes/ S.V.P. Added	18/02/19

The Client is advised to ascertain and comply with his duties under the C.D.M. Regs 2015 and his obligations under the Party Wall etc. Act 1996 and Equality Act 2010 where applicable.
Contractors must verify all dimensions on site before commencing any work.
The copyright of this drawing is reserved.
The drawing must not be disclosed without authority
The drawings and drawing notes do not purport to cover each and every item required to complete the project, the notes are not a specification of works, the contractor is advised to verify the full extent of the works with the client.
This drawing to be read in conjunction with Designers Risk Assessment

Project

The Hall
49 The Green
Southwick, BN42 4FY

Renovation of existing 1920s Addition
Front Door D1

Client
Mr J. Naish

Drawing no. 2581–05 | A

Scale 1:10 (A1) | Date June. 2018

KG DESIGNS
CHARTERED BUILDING SURVEYORS
ARCHITECTURAL DESIGN CONSULTANTS

Longacre, Bentons Lane, Dial Post,
Horsham, West Sussex RH13 8NW
Tel : 01403 711666
E-MAIL : kgd@kgdesigns.com