



Rear (North) Facing Elevation

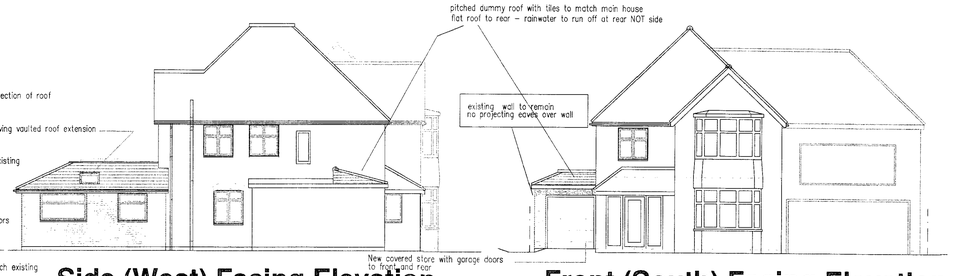

Side (West) Facing Elevation


Front (South) Facing Elevation

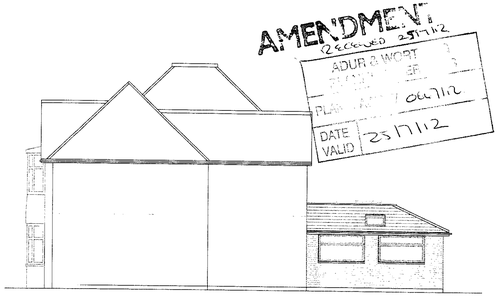

Side (East) Facing Elevation

1m 2m 3m 4m 5m 6m 7m 8m 9m 10m

1:100 Scale Bar

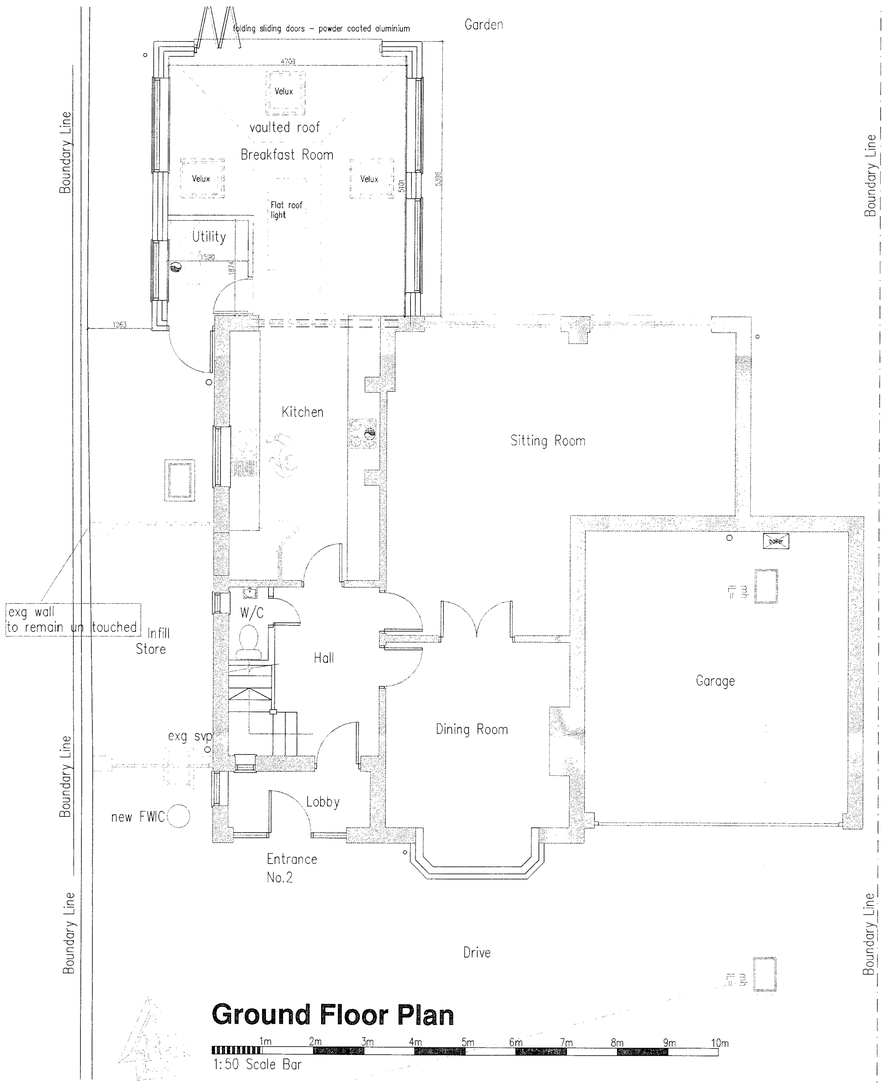

Ground Floor Plan

1m 2m 3m 4m 5m 6m 7m 8m 9m 10m

1:50 Scale Bar

Project:

Proposed Extension
At:
2 Oldfield Crescent
Southwick
Sussex
BN42 4FZ

Drawing title:

Plans & Elevations As Proposed
OPTION 3

Client: Mr T Maguire

Copyright of:
Architectural & Planning Services
15 West Street
Shoreham By Sea
West Sussex
BN43 5WF
bjw
01273 441009 (after 6pm)
07858899101
e-mail: bcnwhitby15@yahoo.co.uk

Scale: 1:100 1:50	Paper size: A1
Date: 17.2.2012	Drawn: BJW
Drg. No. 05	Rev'n A