


DO NOT SCALE FROM THIS DRAWING

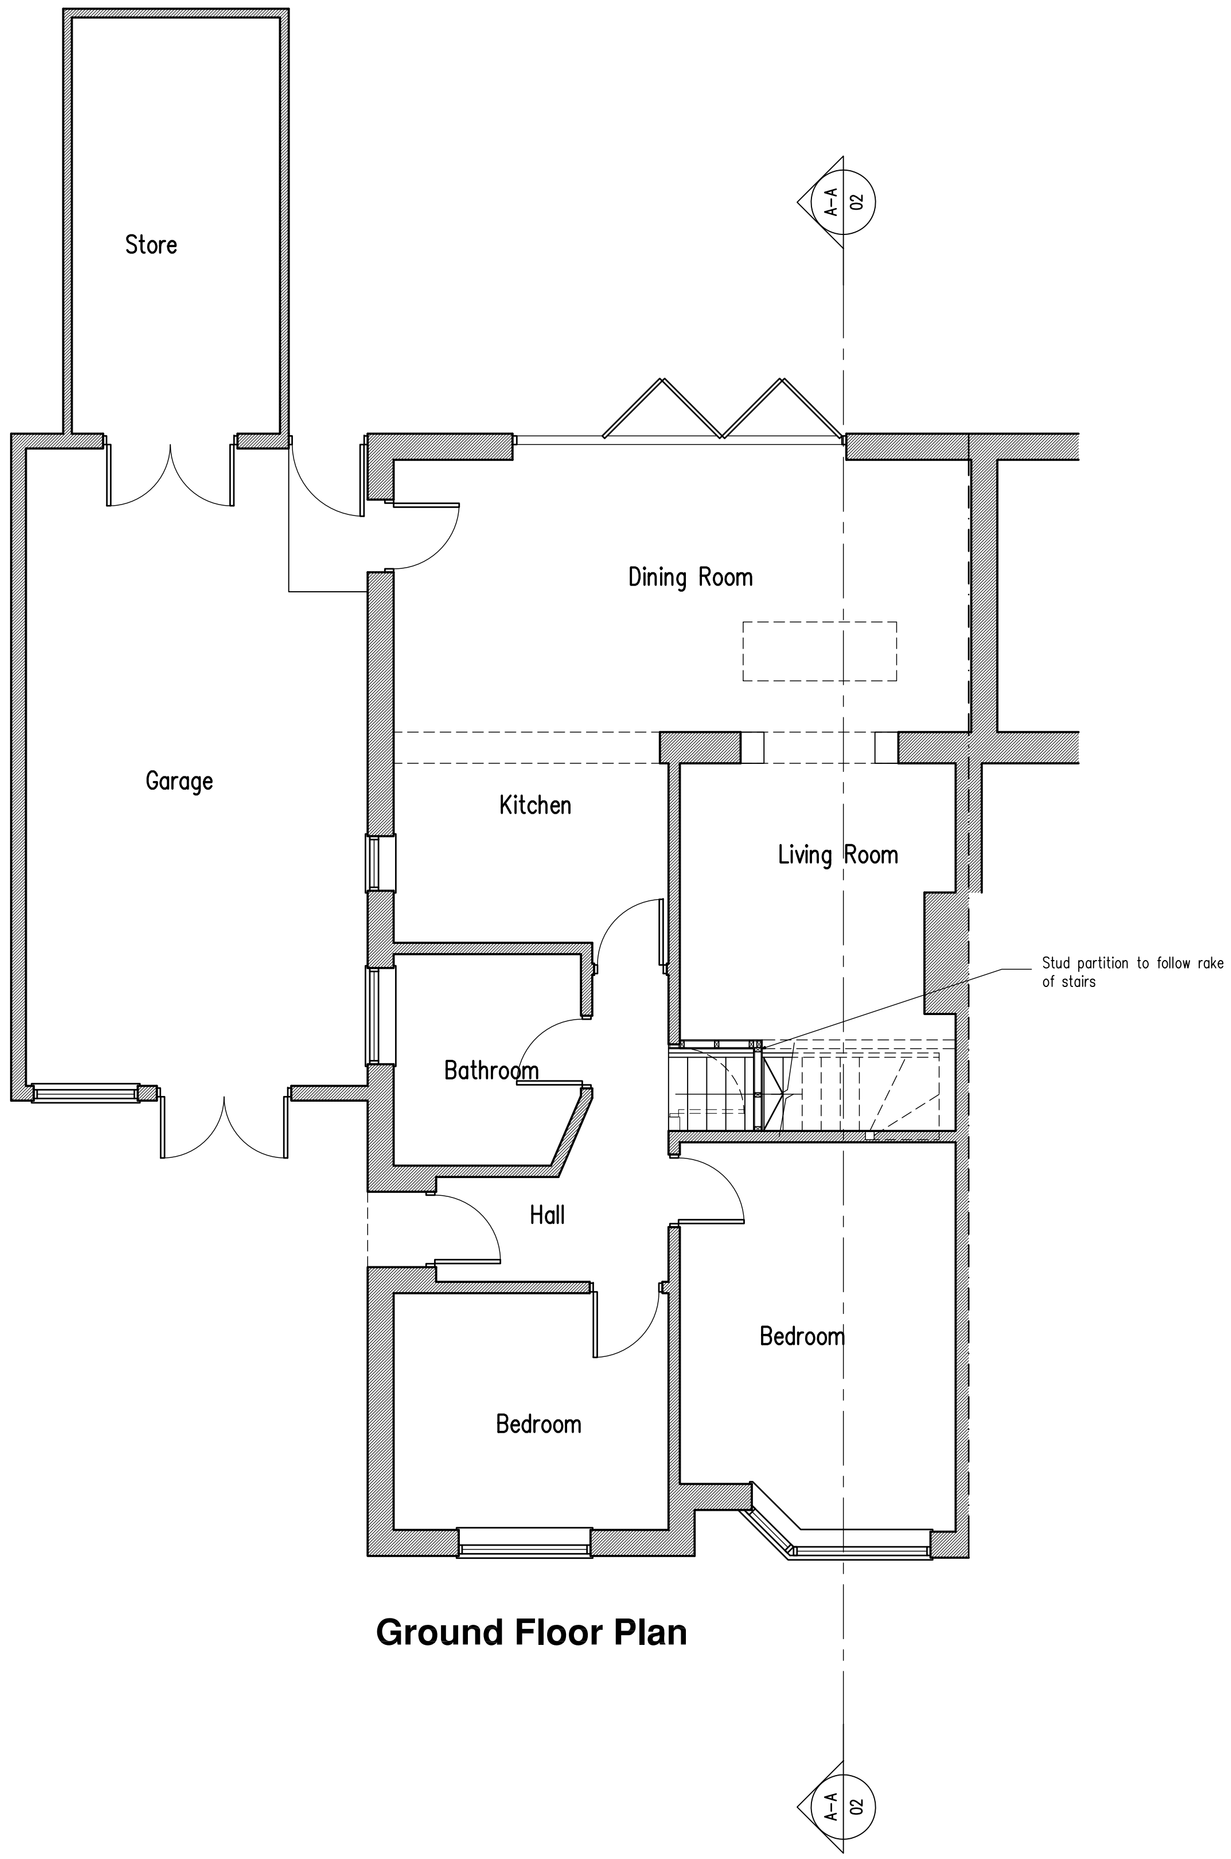

Ground Floor Plan

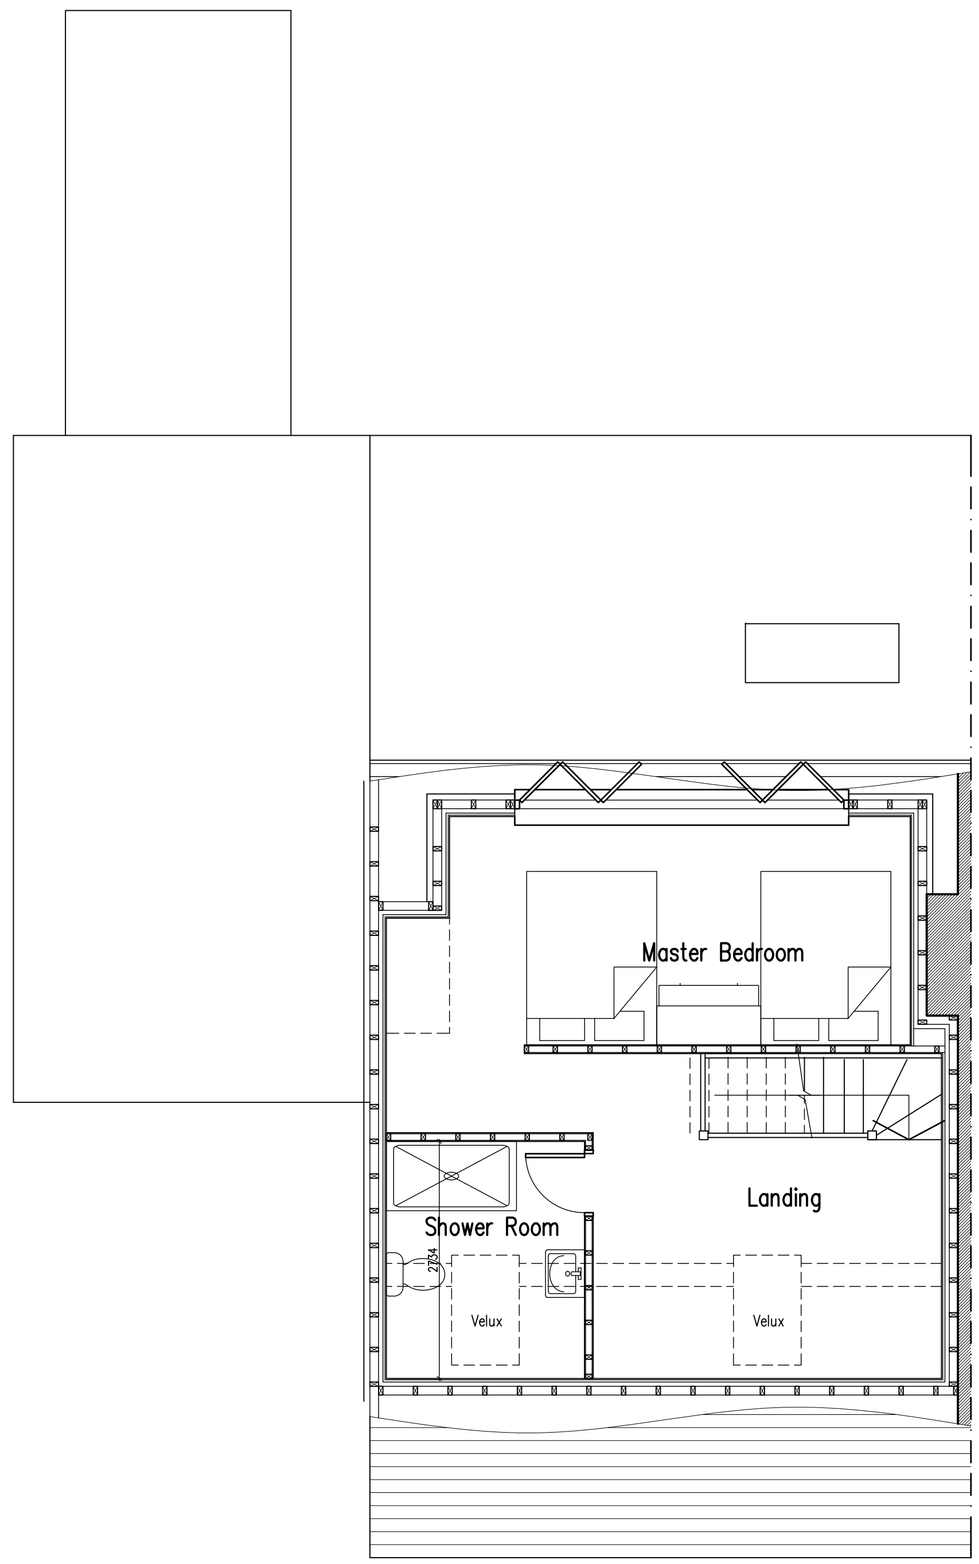

First Floor Plan

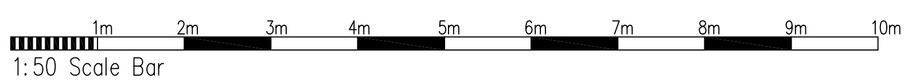

Propoed Conversion of Roof Space at: 122 West Way, Lancing, West Sussex

rja Planning & Building Consultants Ltd.
9 Sea Spray Avenue
Shoreham-By-Sea
West Sussex BN43 5PR
t: 01273 467297 mob: 07971 375739
e: rex@rjapbc.co.uk web: www.rjapbc.co.uk

Chartered Institute of Architectural Technologists

PROJECT: 122, West Way, Lancing, West Sussex		
DRAWING TITLE: Proposed Floor Plans		
CLIENT: Mr & Mrs M. Winstanley	DWG NO: DWG–01	REVISION:
SCALE: 1:50	DATE: 06.06.23	DRAWN: rex