


DO NOT SCALE FROM THIS DRAWING

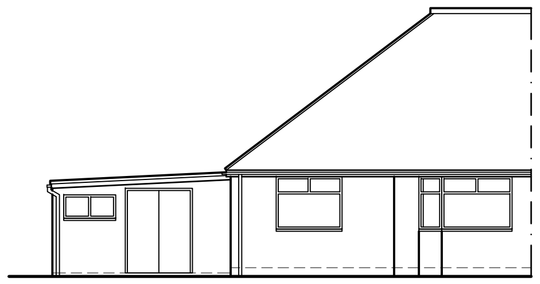


East Elevation

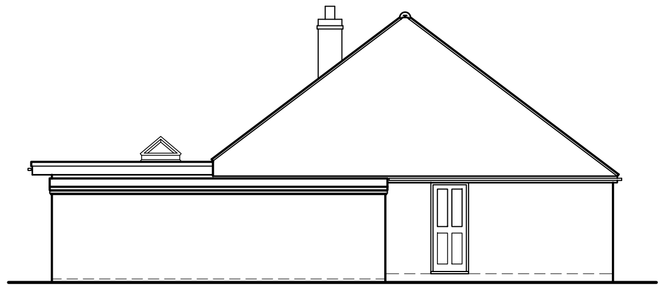


South Elevation

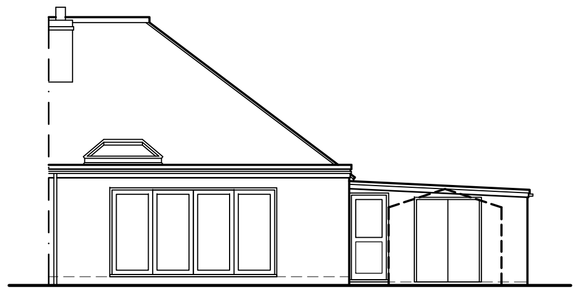


West Elevation

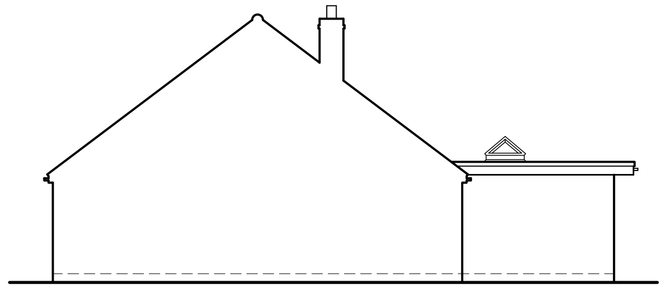


North Elevation

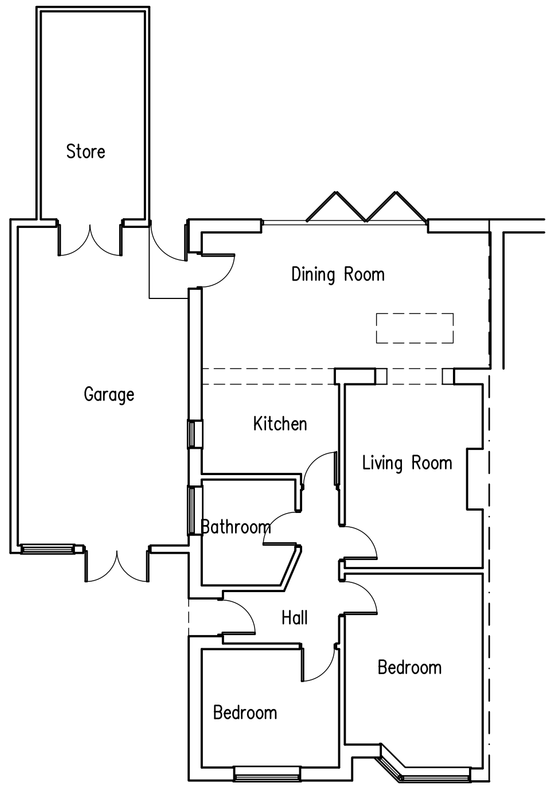


Ground Floor Plan

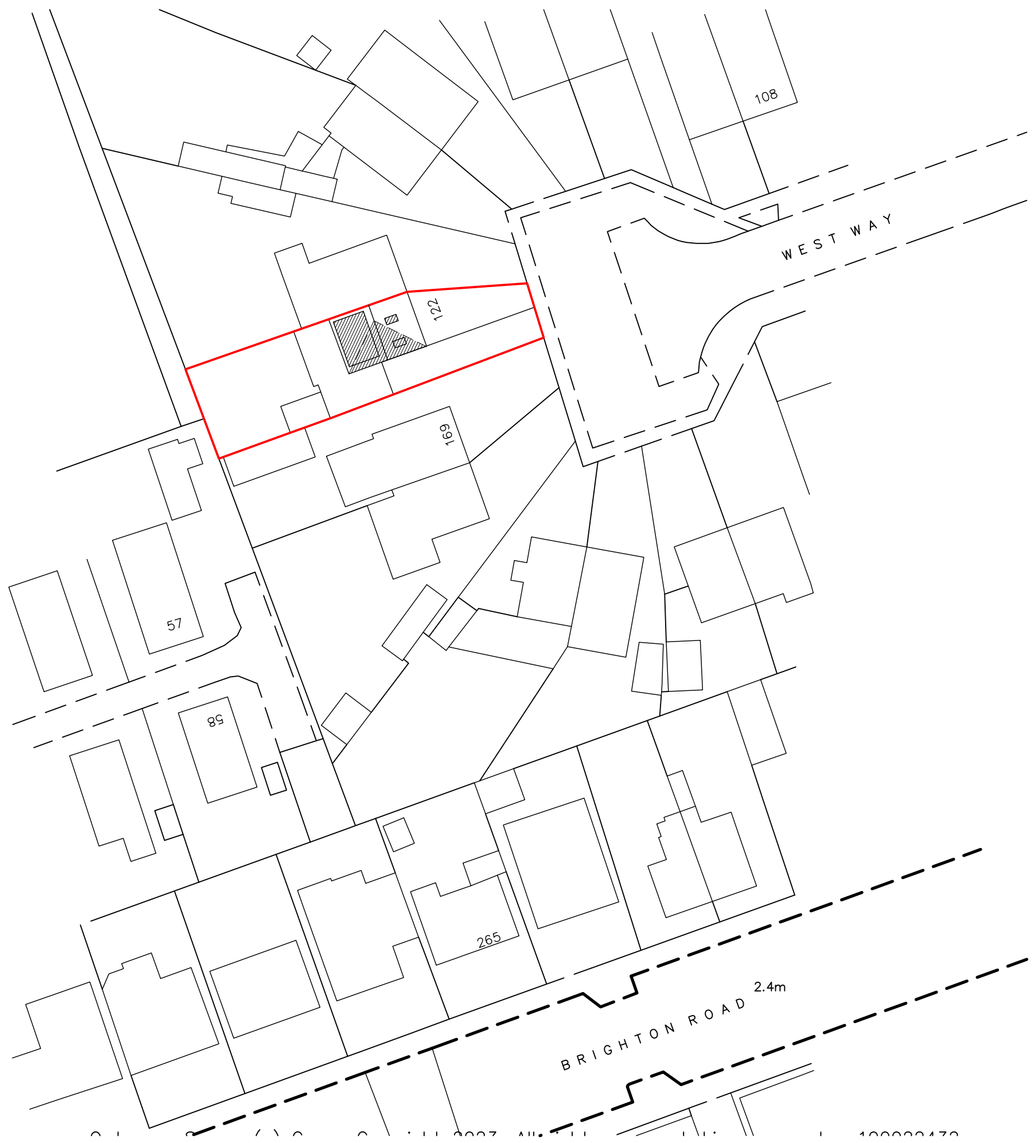

Block Plan 1:500

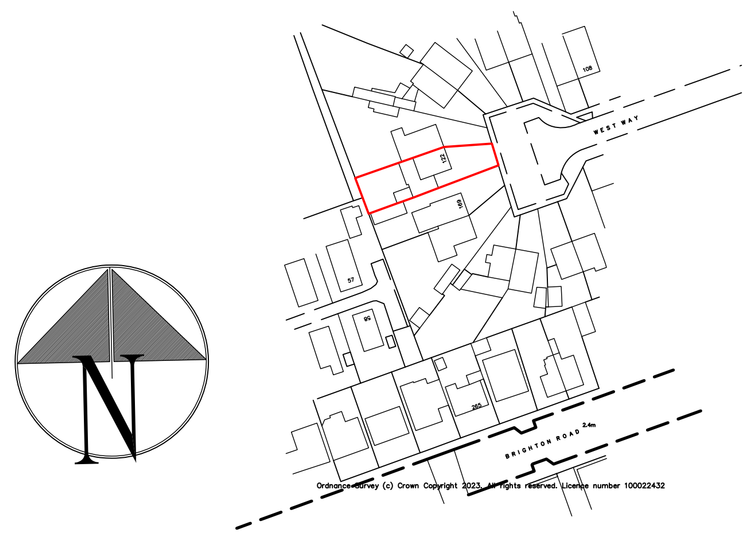

Location Plan 1:1250

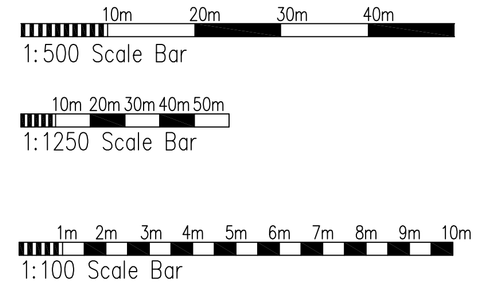

Propoed Conversion of Roof Space at: 122 West Way, Lancing, West Sussex

rja Planning & Building Consultants Ltd.
9 Sea Spray Avenue
Shoreham-By-Sea
West Sussex BN43 5PR
t: 01273 467297 mob: 07971 375739
e: rex@rjapbc.co.uk web: www.rjapbc.co.uk

Chartered Institute of Architectural Technologists

PROJECT: 122, West Way, Lancing, West Sussex

DRAWING TITLE: Existing Floor Plans & Elevations. Block and lLocation Plans

CLIENT: Mr & Mrs M. Winstanley

DWG NO: DWG-03

REVISION:

SCALE: 1:50, 1:1250, 1:500

DATE: 06.06.23

DRAWN: rex