PAPER SIZE A3

SCALE 1 to 100

0m 1m 2m 3m 4m 5m 6m 7m 8m 9m 10m

GROUND FLOOR PLAN SCALE 1 to 100

FIRST FLOOR PLAN SCALE 1 to 100

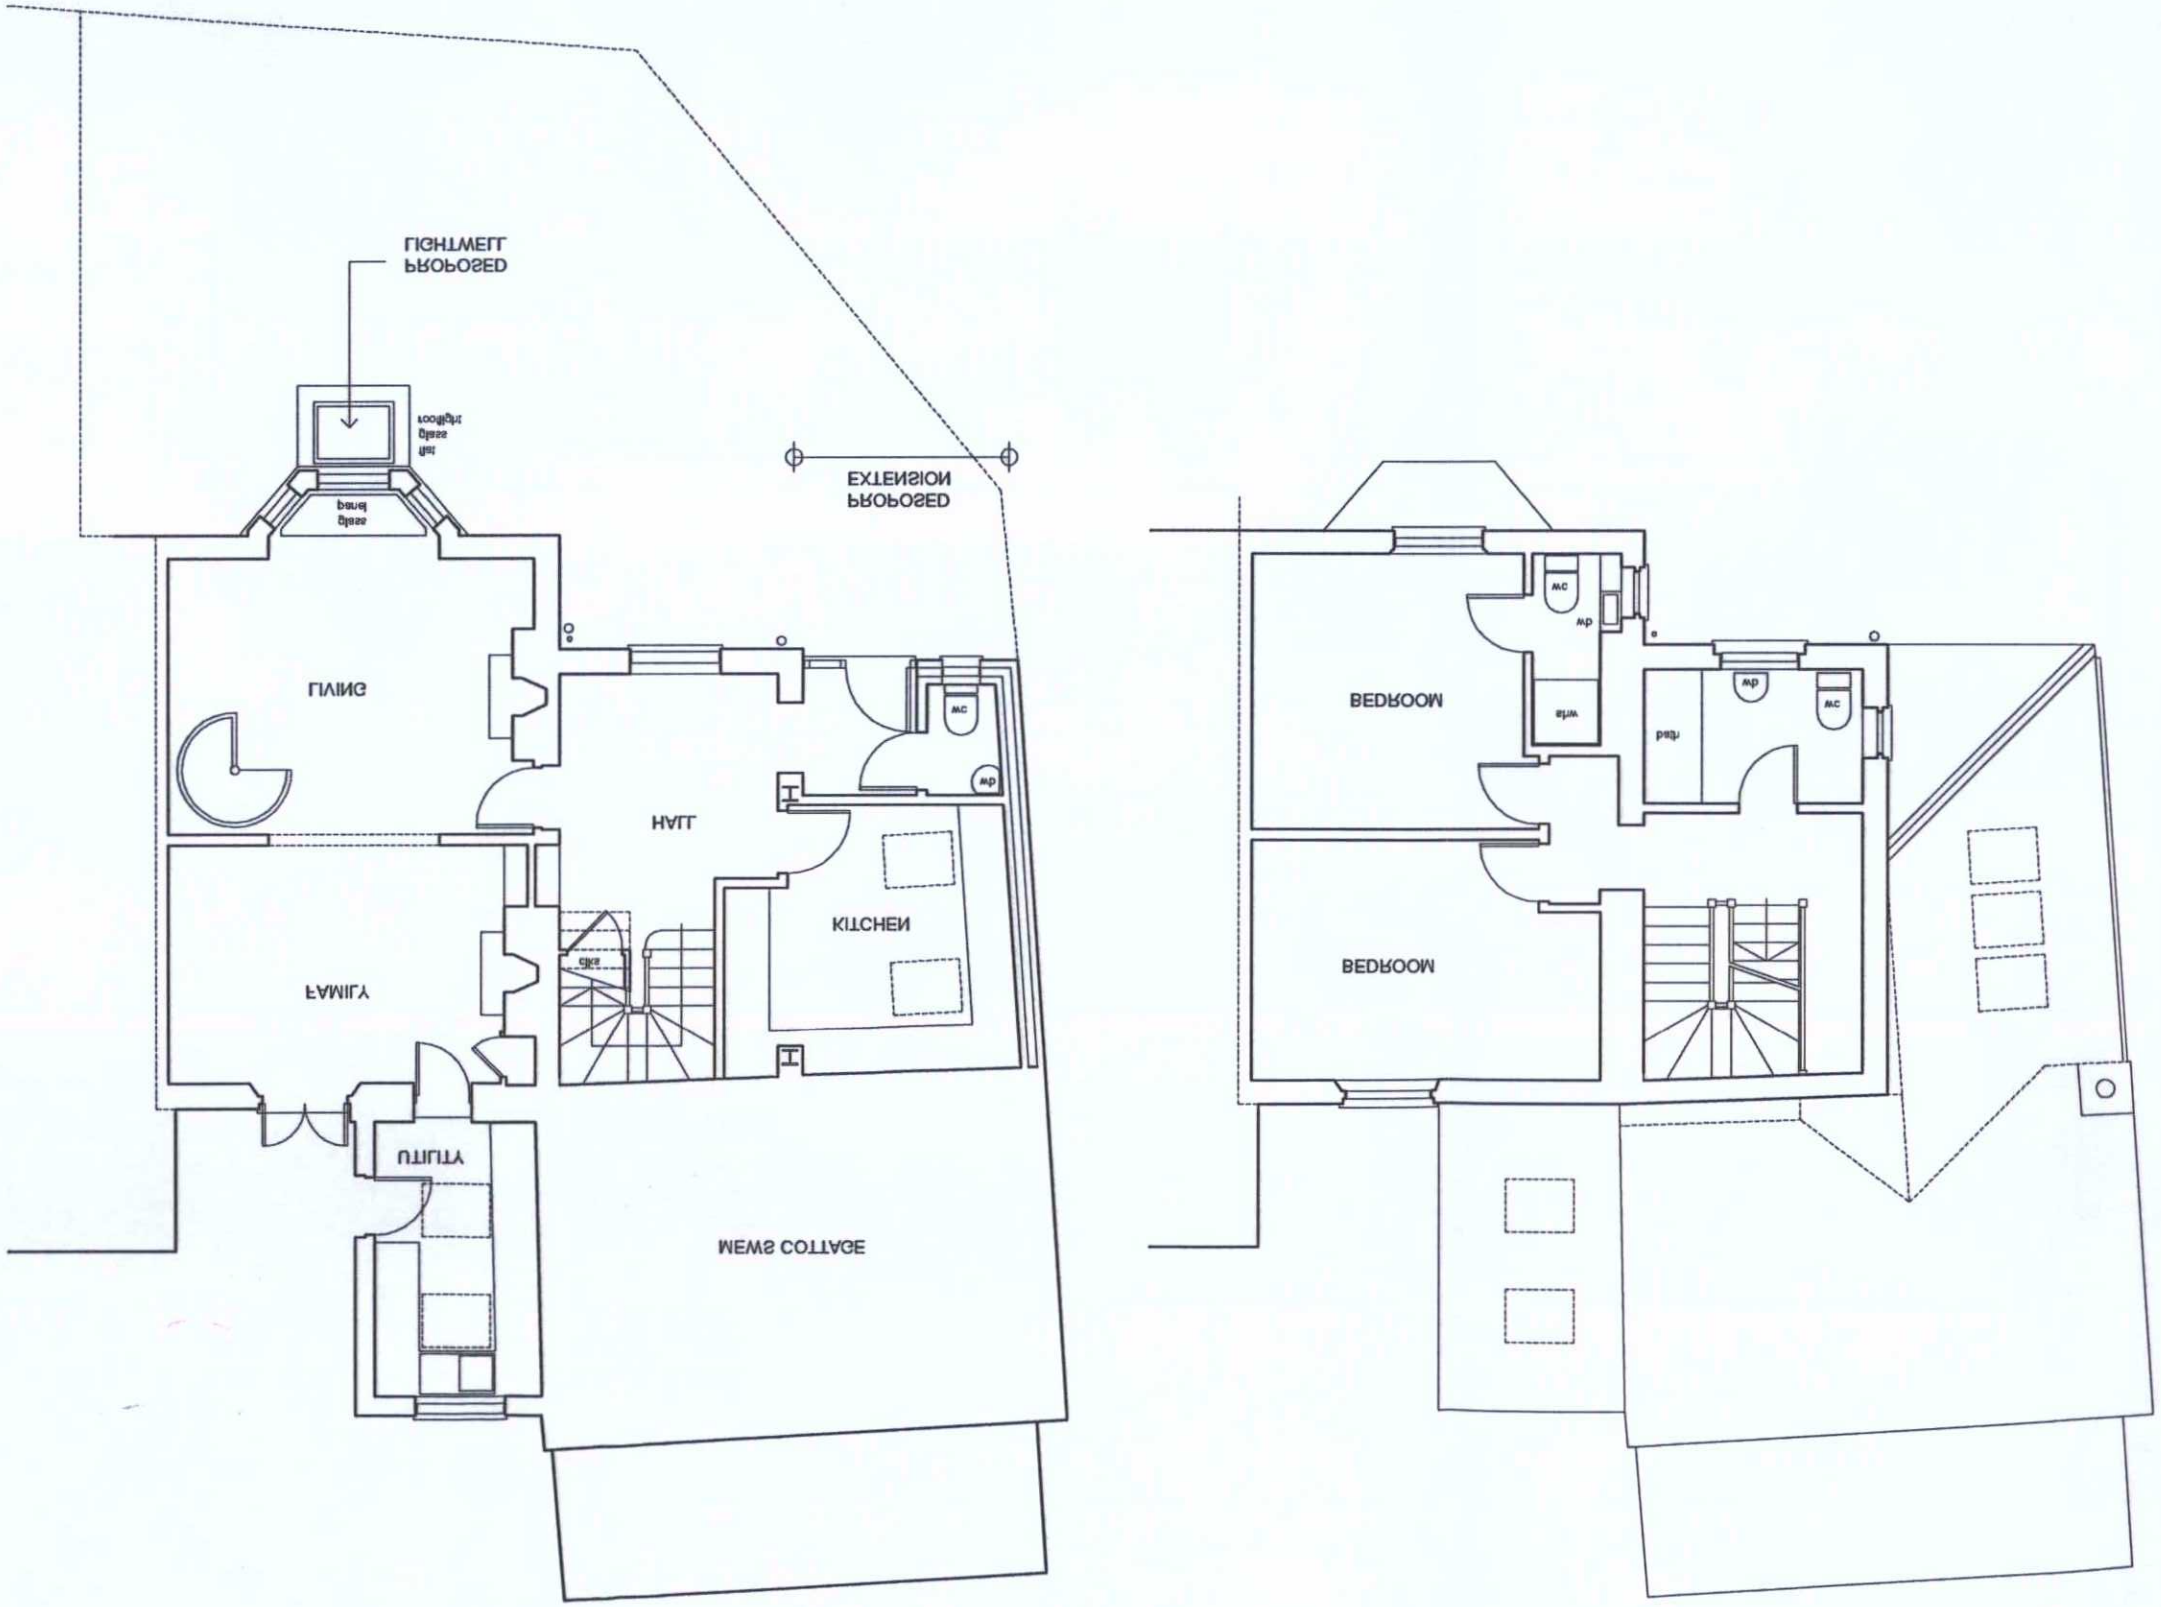

Date 10.12.14	Revision B.
Drawing Number 06	
Job Number 14720	Scale 1 : 100
Drawing Title: GROUND AND FIRST FLOOR PLANS PROPOSED BUILDING AS	
Job Title: PROPOSED EXTENSIONS AND ALTERATIONS	
Client: Mr & Mrs Breen, 2 Erringham Lodge, 41 Buckingham Road, Shoreham BN43 5UA	
PAGE PARTNERSHIP, 18 Middleton Avenue Hove Sussex BN3 4RJ, Tel/Fax 01273 424888 pagepar@pagepartnership.net	

REV A: 03.02.15 Side extension roof line altered

REV B: 10.02.15 Chimney reinstated. Extension north eaves altered.

AMENDMENT

N

DATE	11/5/15
PLAN	AMDM 1/18
ADUR & WORTHING PLANNING SERVICES	