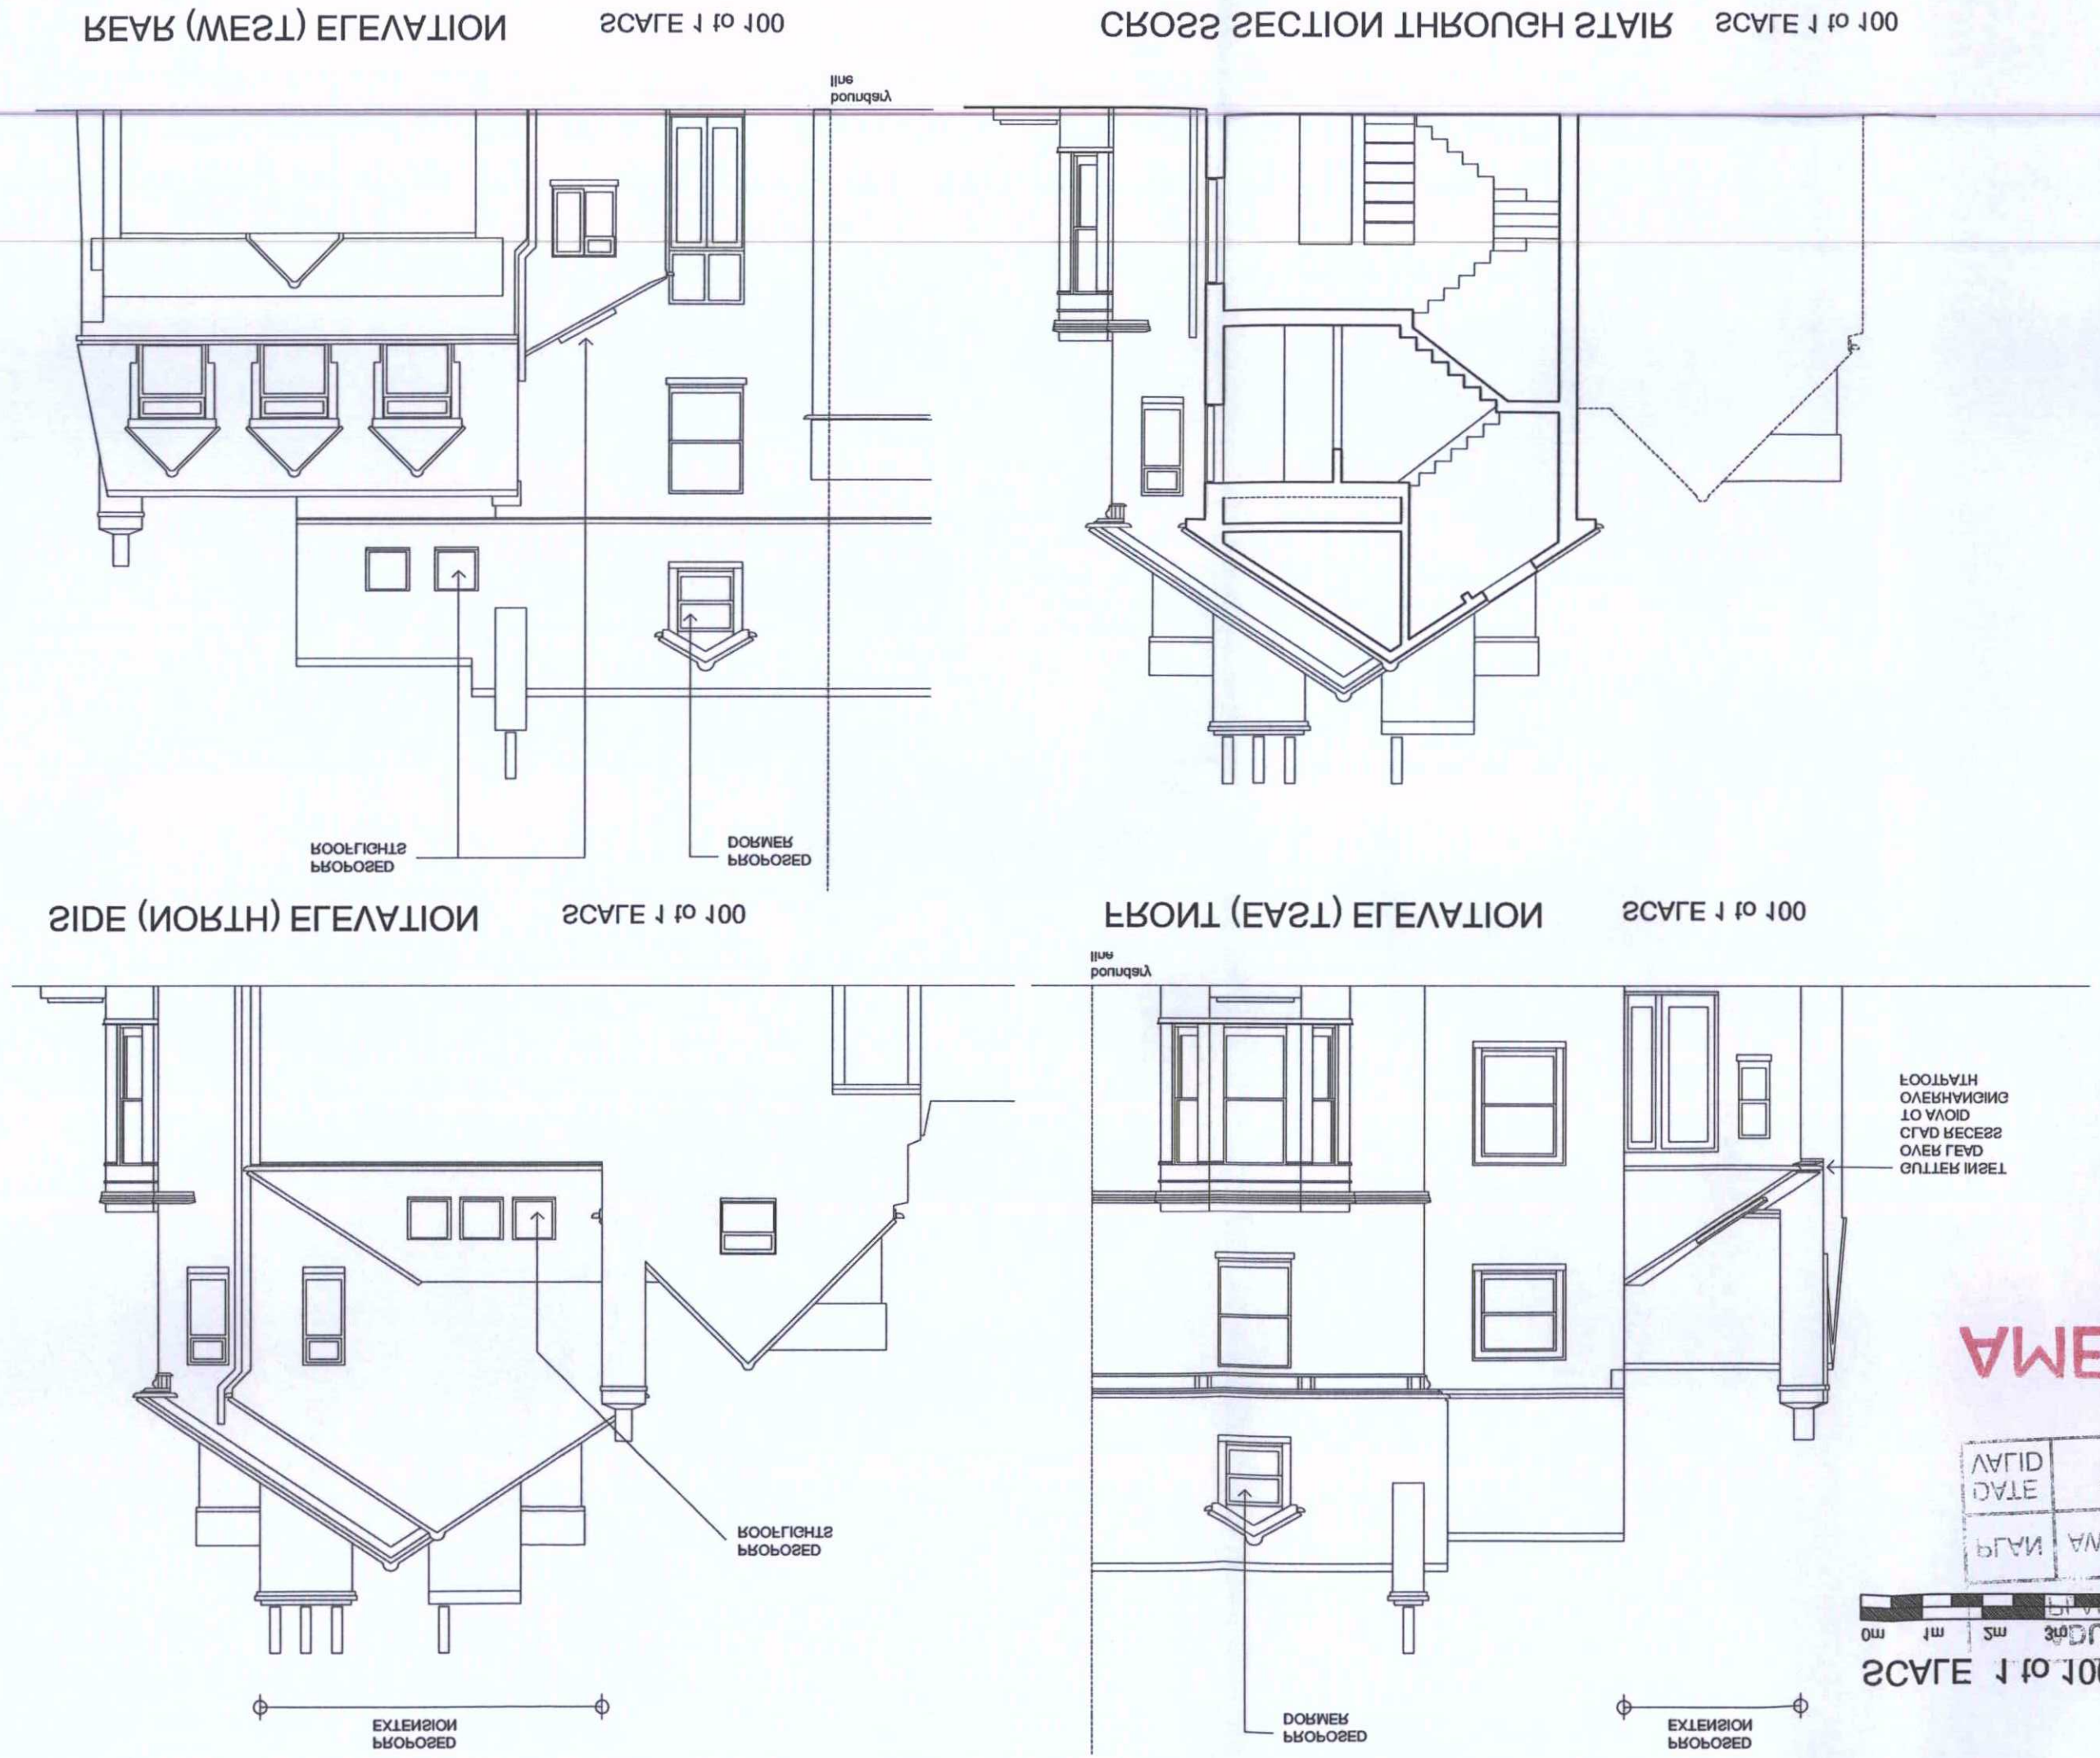

PAPER SIZE A3

REV A: 16.12.14 Proposed basement lightwell fully shown on north elevation and cross section.

REV B: 30.01.15 Boundary line notated

REV C: 03.02.15 Side extension roof line altered north eaves altered.

REV D: 10.02.15 Chimney reinstated. Extension

Profile of rooflights shown on east elevation

PAGE PARTNERSHIP

18 Middleton Avenue Hove Sussex BN3 4RJ

Tel/Fax 01273 424888 paggar@pagepartnership.net

Client

Mr & Mrs Breen
2 Erringham Lodge
41 Buckingham Road
Shoreham BN43 5UA

Job Title

PROPOSED EXTENSIONS AND ALTERATIONS

Drawing Title

BUILDING AS PROPOSED ELEVATIONS AND SECTION

Job Number 14720

Scale 1 : 100

Drawing Number 08

Revision D

Date 10.12.14

SCALE 1 to 100

0m 1m 2m 3m 4m 5m 6m 7m 8m 9m 10m

PLANNING SERVICES

ADUR & WORTHING

PLAN AWDM/ 1/18/14

DATE 11/5/12

VALID

AMENDMENT