Ground Floor

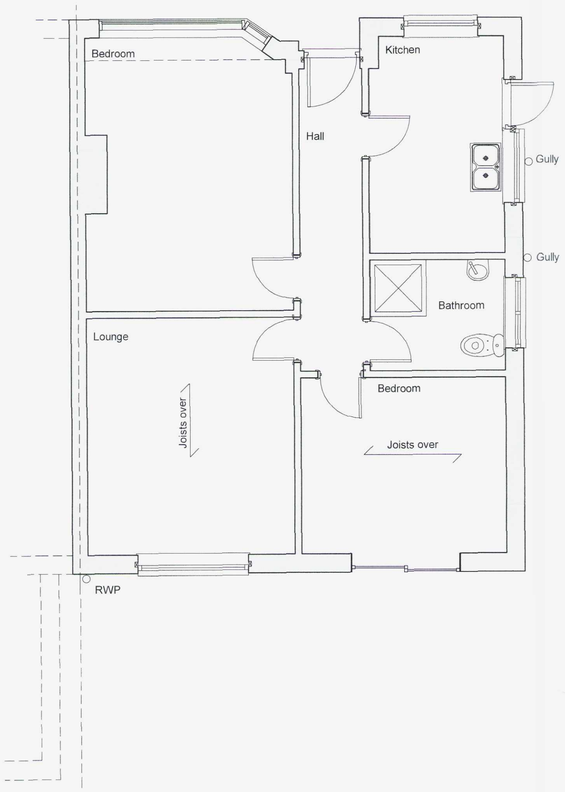

Front Elevation



Side Elevation



Rear Elevation



ADUR & WORTHING
PLANNING SERVICES
PLAN AWDM/1355/16
DATE VALID 7 SEP 2016

0.5 0 0.5 1 1.5 2 2.5
SCALE 1:50 m

Do Not scale from this drawing except for planning as photocopies will be subject to distortion
Drawings to be read in conjunction with all other architect's and structural engineers contract drawings and specifications.
Any discrepancies must be brought to the attention of the architect immediatialy
The contractor must verify all dimensions by site measurement before ordering materials or manufacturing components
Substitute materials and products to those named will be acceptable if proven to be of equal or higher performance and not in conflict with other elements

Drawing title

Existing Detail
August 2016
A1 drawing size
Scale 1:50

Project:

85 Crown Road
Shoreham By Sea
West Sussex
BN43 6GD

Mel Humphrey

MRICS CABE

39 Northease Drive
Hove
East Sussex
BN3 8PQ

07701055182

mel_humphrey_uk@yahoo.co.uk

RICS cabe chartered association of building engineers