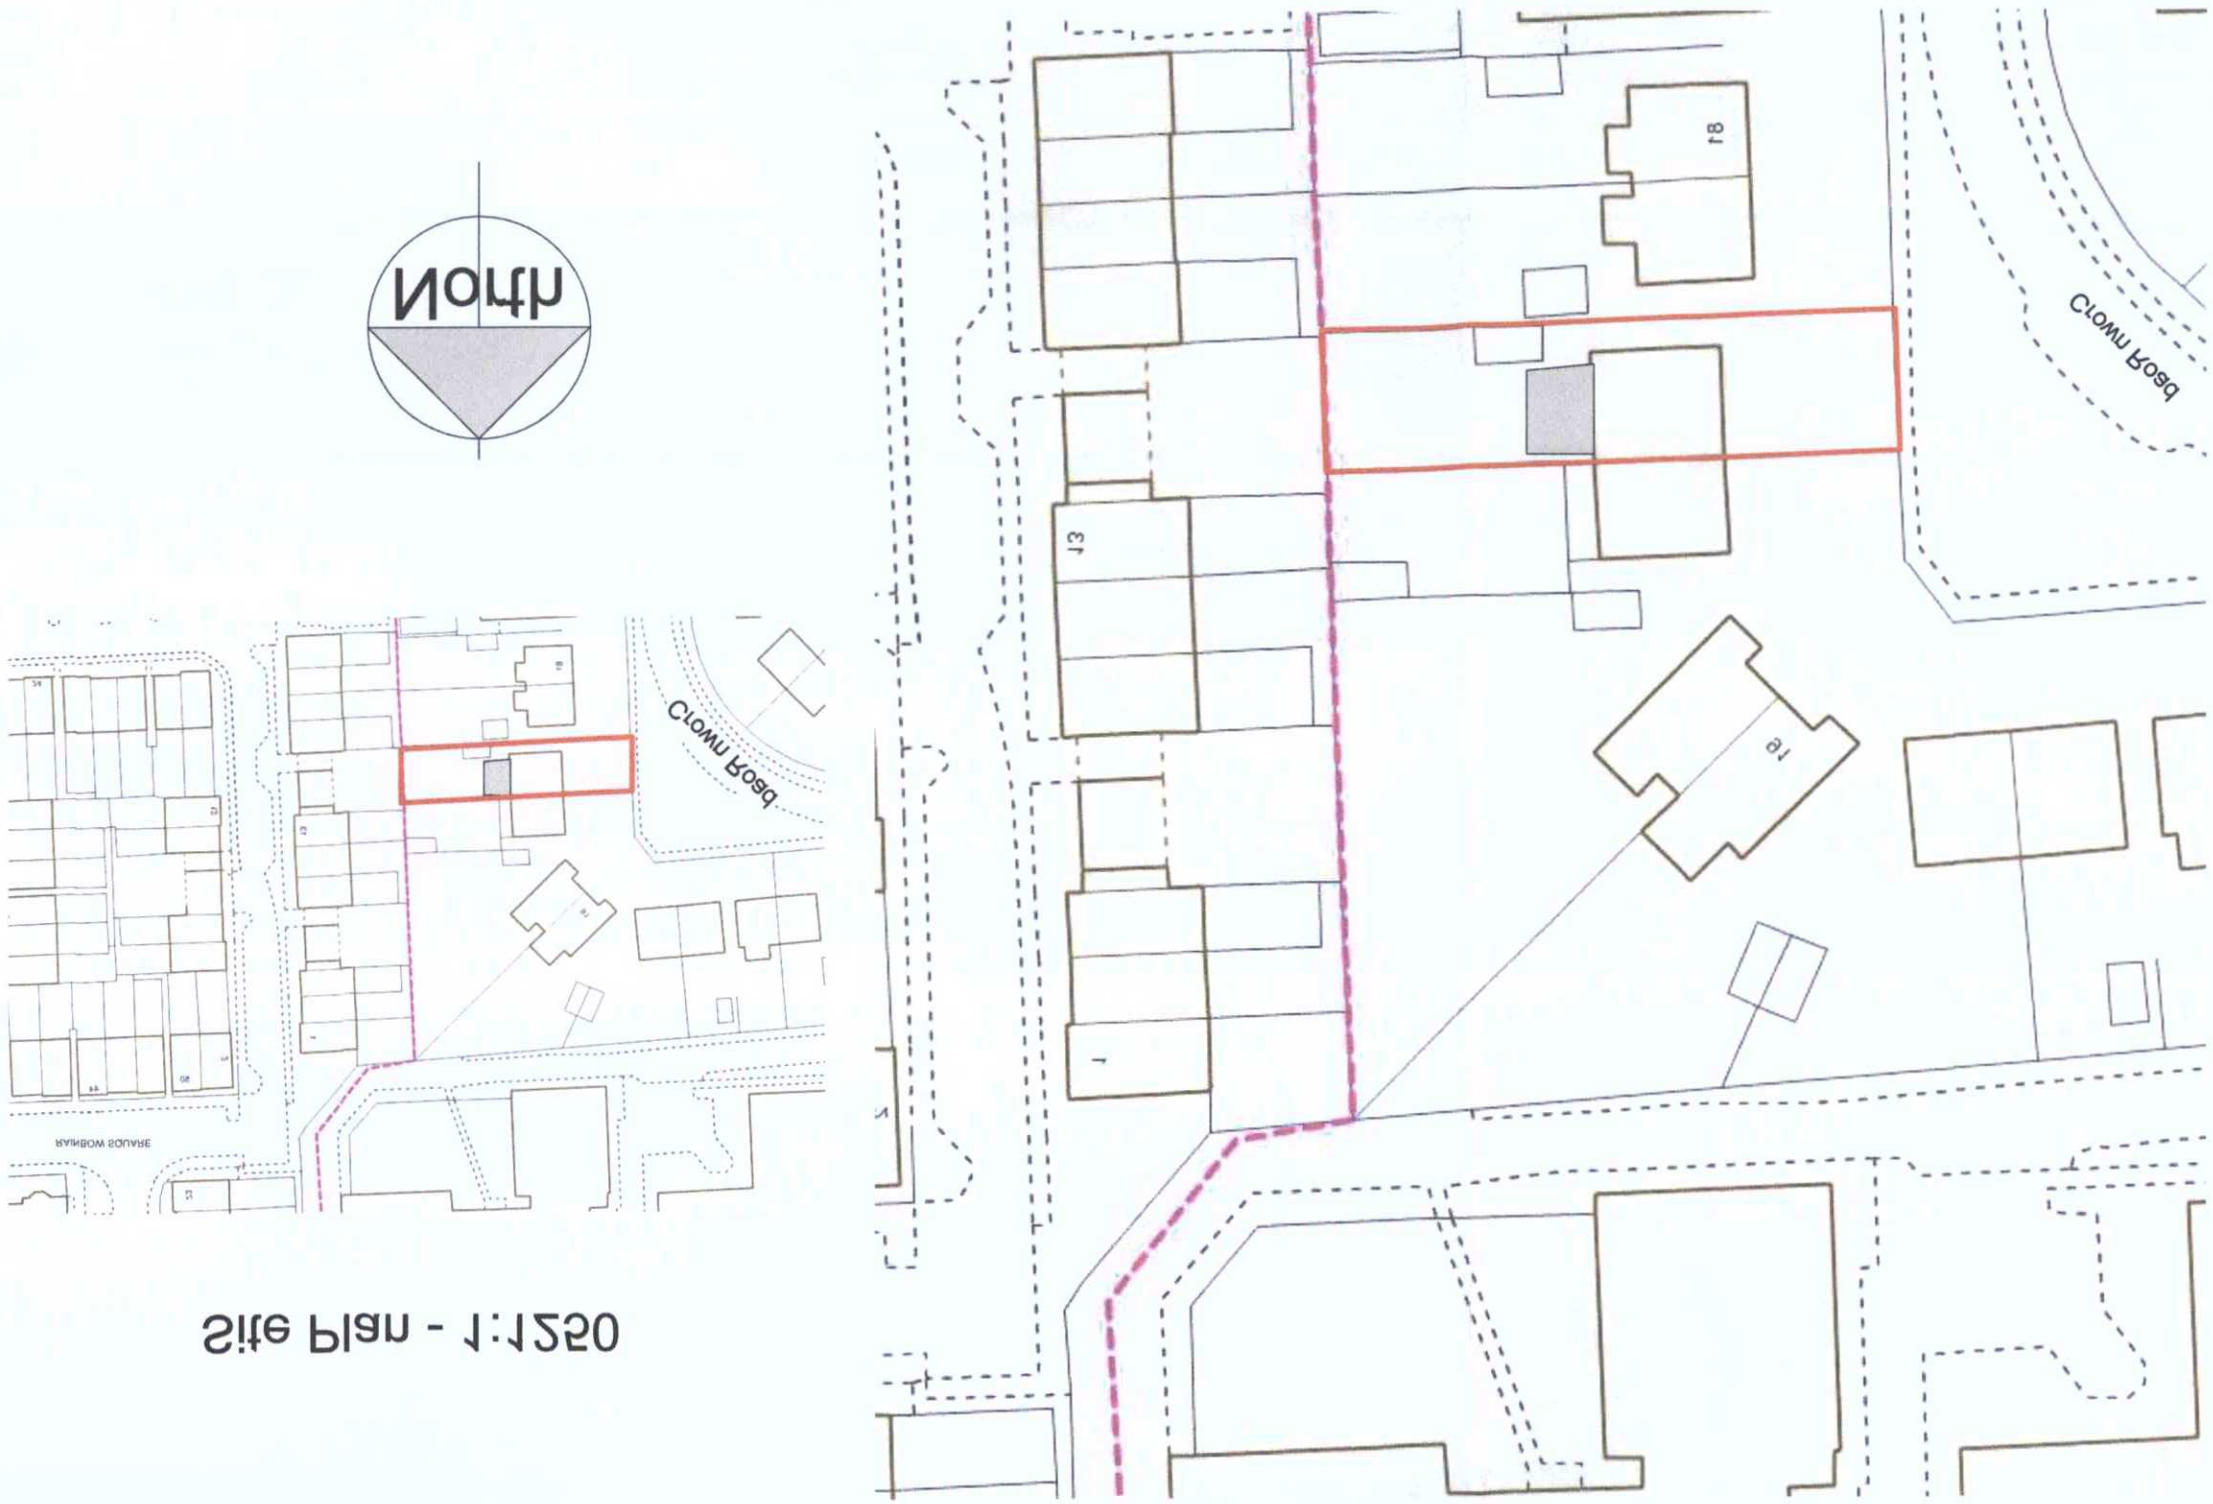

Site Plan - 1:1250

Site Plan - 1:500

ADUR & WORTHING
PLANNING SERVICES
PLAN AWDM/1328/19
DATE -7 SEP 2019
VALID

SCALE 1:1250 m
10 0 10 20 30 40 50

SCALE 1:500 m
5 0 5 10 15 20 25

Mel Humphrey
MRICS CABE
39 Northease Drive
Hove
East Sussex
BN3 8PQ
07701055182
mel_humphrey_uk@yahoo.co.uk

Project:
85 Crown Road
Shoreham by sea
West Sussex
BN43 6GD

Drawing title
Location Plan
A3 Drawing Size
1:500 and 1:1250 scale

Do Not scale from this drawing except for planning as photocopies will be subject to distortion
Drawings to be read in conjunction with all other architect's and structural engineers contract drawings and specifications:
Any discrepancies must be brought to the attention of the architect immediatialy
The contractor must verify all dimensions by site measurement before ordering materials or manufacturing components
Substitute materials and products to those named will be acceptable if proven to be of equal or higher performance and not in conflict with other elements